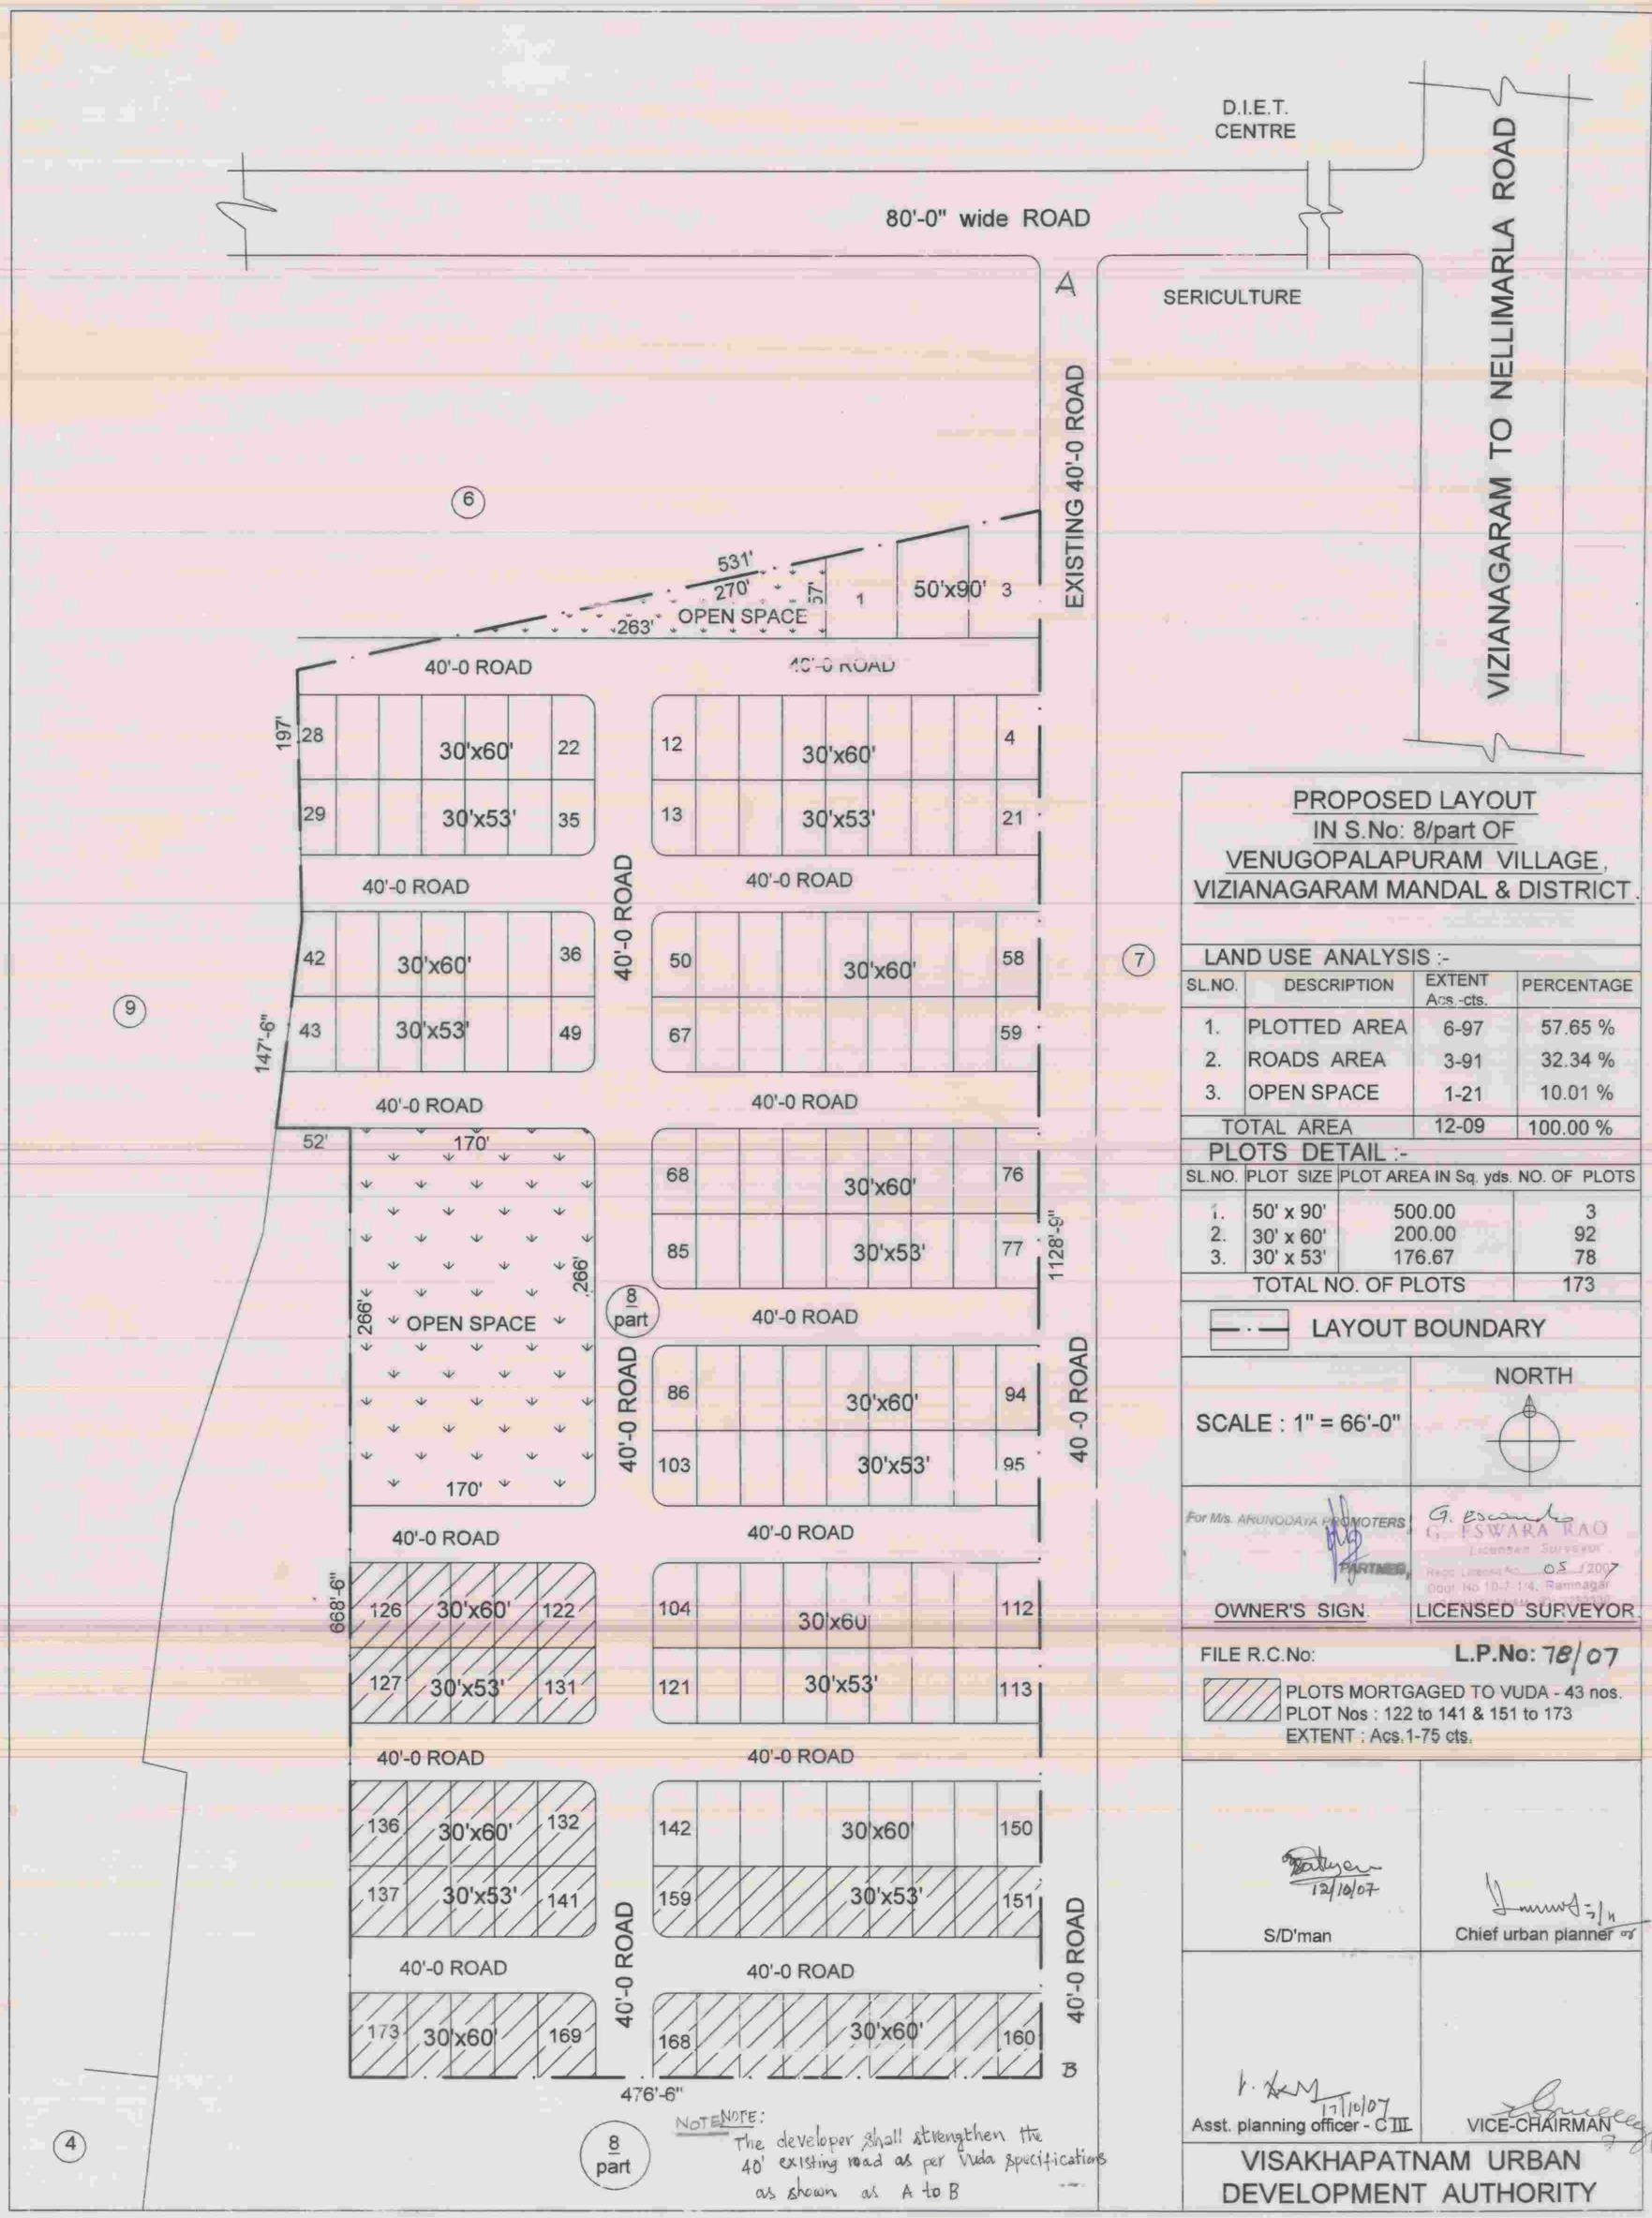

PROPOSED LAYOUT
IN S.No: 8/part OF
VENUGOPALAPURAM VILLAGE,
VIZIANAGARAM MANDAL & DISTRICT.

LAND USE ANALYSIS :-

SL.NO.	DESCRIPTION	EXTENT Acs.-cts.	PERCENTAGE
1.	PLOTTED AREA	6-97	57.65 %
2.	ROADS AREA	3-91	32.34 %
3.	OPEN SPACE	1-21	10.01 %
TOTAL AREA		12-09	100.00 %

PLOTS DETAIL :-

SL.NO.	PLOT SIZE	PLOT AREA IN Sq. yds.	NO. OF PLOTS
1.	50' x 90'	500.00	3
2.	30' x 60'	200.00	92
3.	30' x 53'	176.67	78
TOTAL NO. OF PLOTS			173

LAYOUT BOUNDARY

SCALE : 1" = 66'-0"

NORTH

For M/s. ARUNODAYA PROMOTERS
PARTNER
OWNER'S SIGN.

G. ESWARA RAO
Licensed Surveyor
Regd. License No. 05/2007
Door No. 10-7-1/4, Ramnagar
Vizianagaram
LICENSED SURVEYOR

FILE R.C.No: L.P.No: 78/07

PLOTS MORTGAGED TO VUDA - 43 nos.
PLOT Nos : 122 to 141 & 151 to 173
EXTENT : Acs.1-75 cts.

12/10/07
S/D'man

Chief urban planner

17/10/07
Asst. planning officer - C III

VICE-CHAIRMAN

VISAKHAPATNAM URBAN DEVELOPMENT AUTHORITY