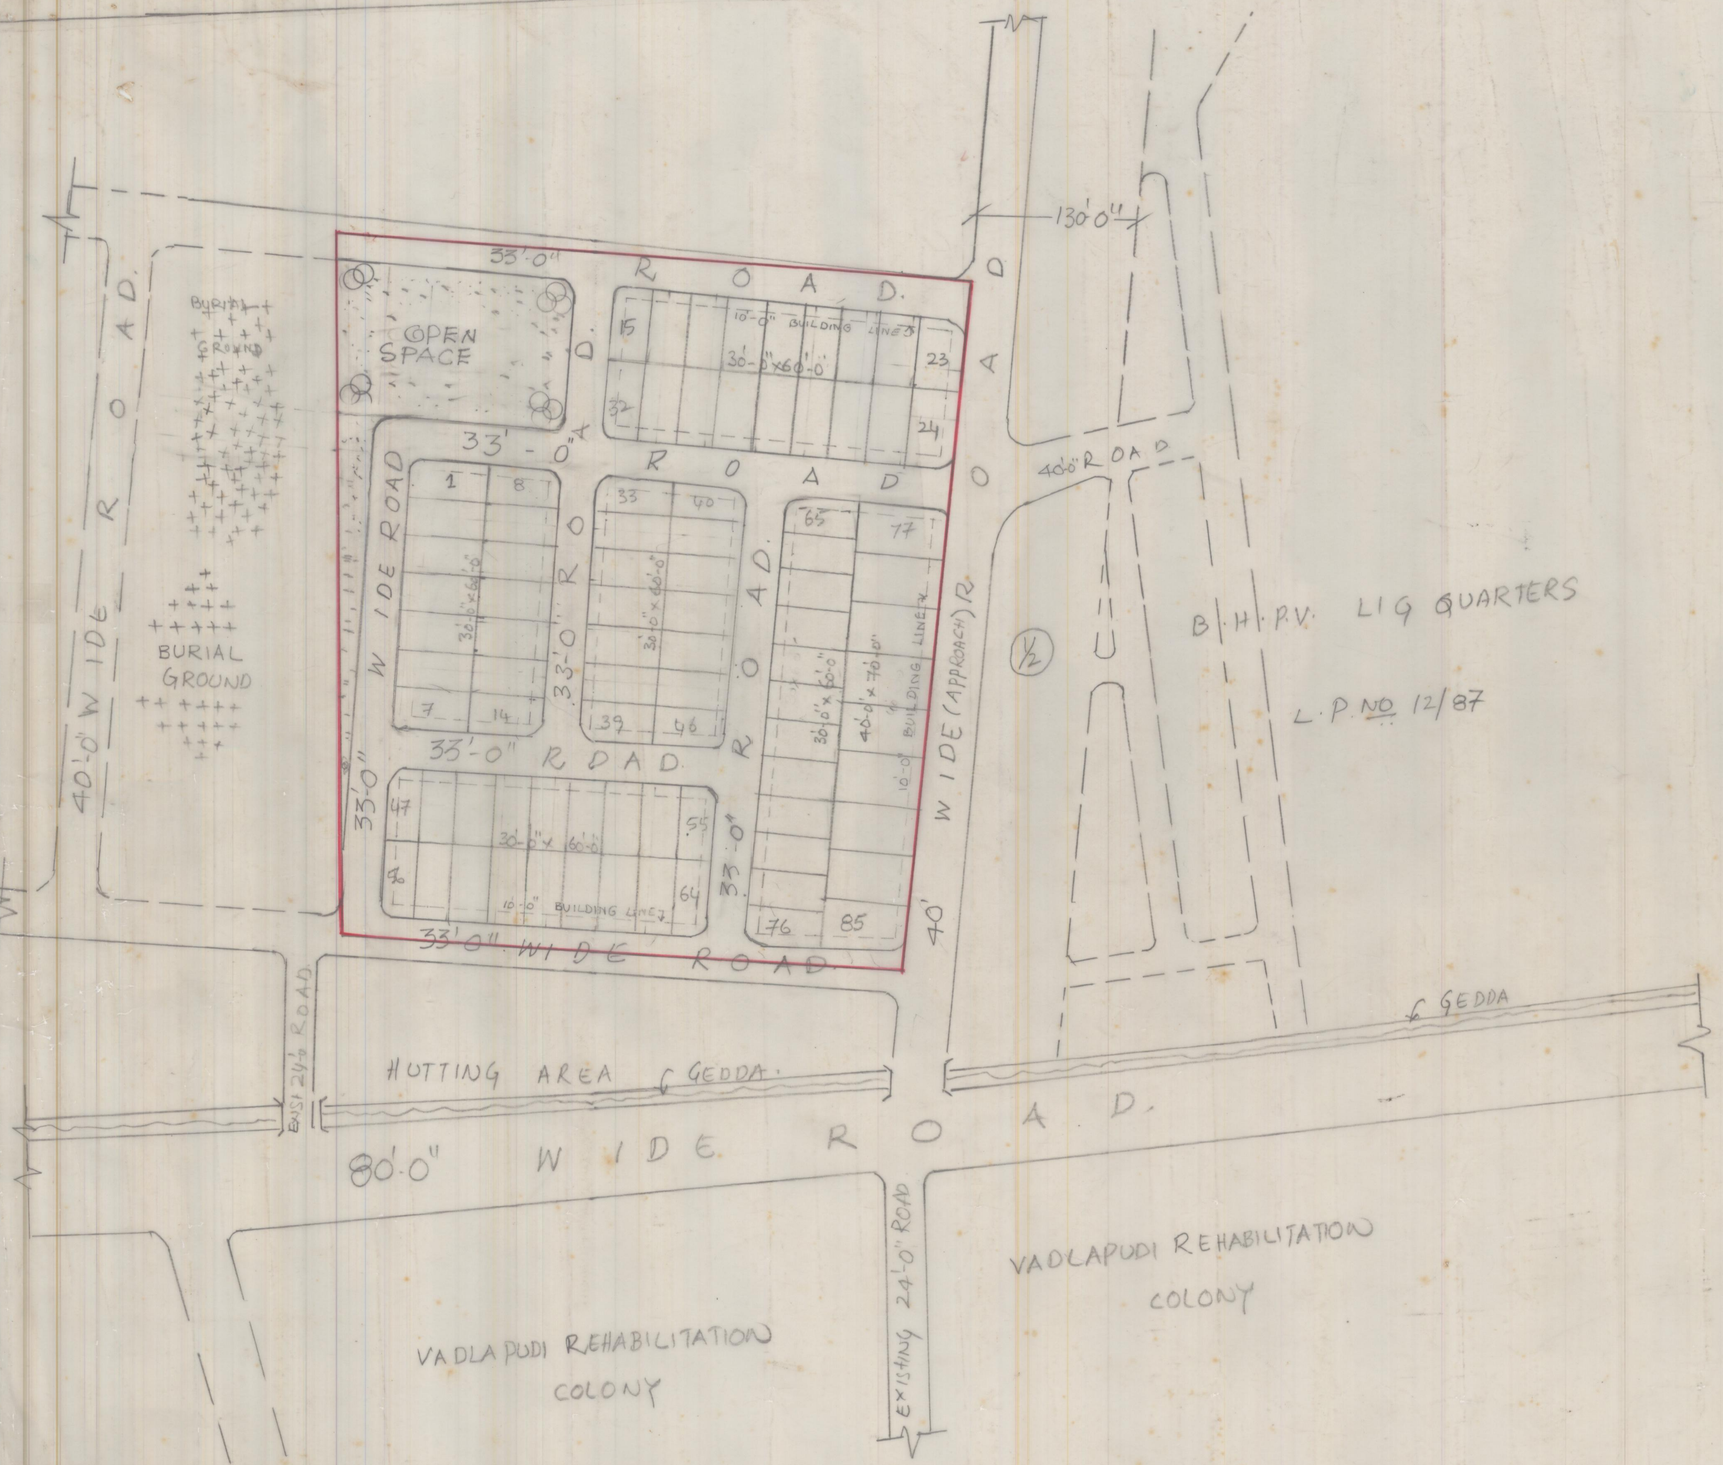

PROPOSED LAY-OUT IN S.NO. 1/3 OF VADLAPUDI (V) FOR A.P.S.C.C. EMPLOYEE'S CO-OP H.B SOCIETY- VISAKHAPATNAM.

LAND USE ANALYSIS.

SL NO	DESCRIPTION	EXTENT A.C.	PERCENTAGE %
1	PLOTTED AREA	3.66.	58.84 %
2	ROAD'S AREA.	1.93	31.03 %
3	OPEN SPACE	0.63	10.13 %
	TOTAL	6.22 AC	100.00 %

LAY-OUT BOUNDARY.

SIZE OF PLOT:- 30'-0"x60'-0", 40'-0"x70'-0"

NO OF PLOTS. 85 NOS.

SCALE: 1" = 66'-0"

FILE REF NO T8/14/91

L.P. NO. 8/95

(B.L.P. NO 50/94)

Narasayya 24/7/94

SURVEYOR

CHIEF PLANNING OFFICER

Jyothi 28/7/94

JUNIOR PLANNING OFFICER

29/7/94

PLANNING OFFICER

31/7/94

VICE-CHAIRMAN

VISAKHAPATNAM URBAN DEVELOPMENT AUTHORITY