PROPOSED LAY-OUT FOR S. NO. 36/P OF KURMANNAPALEM VILLAGE GAZUWAKA MUNICIPALITY VISAKHAPATNAM DISTRICT

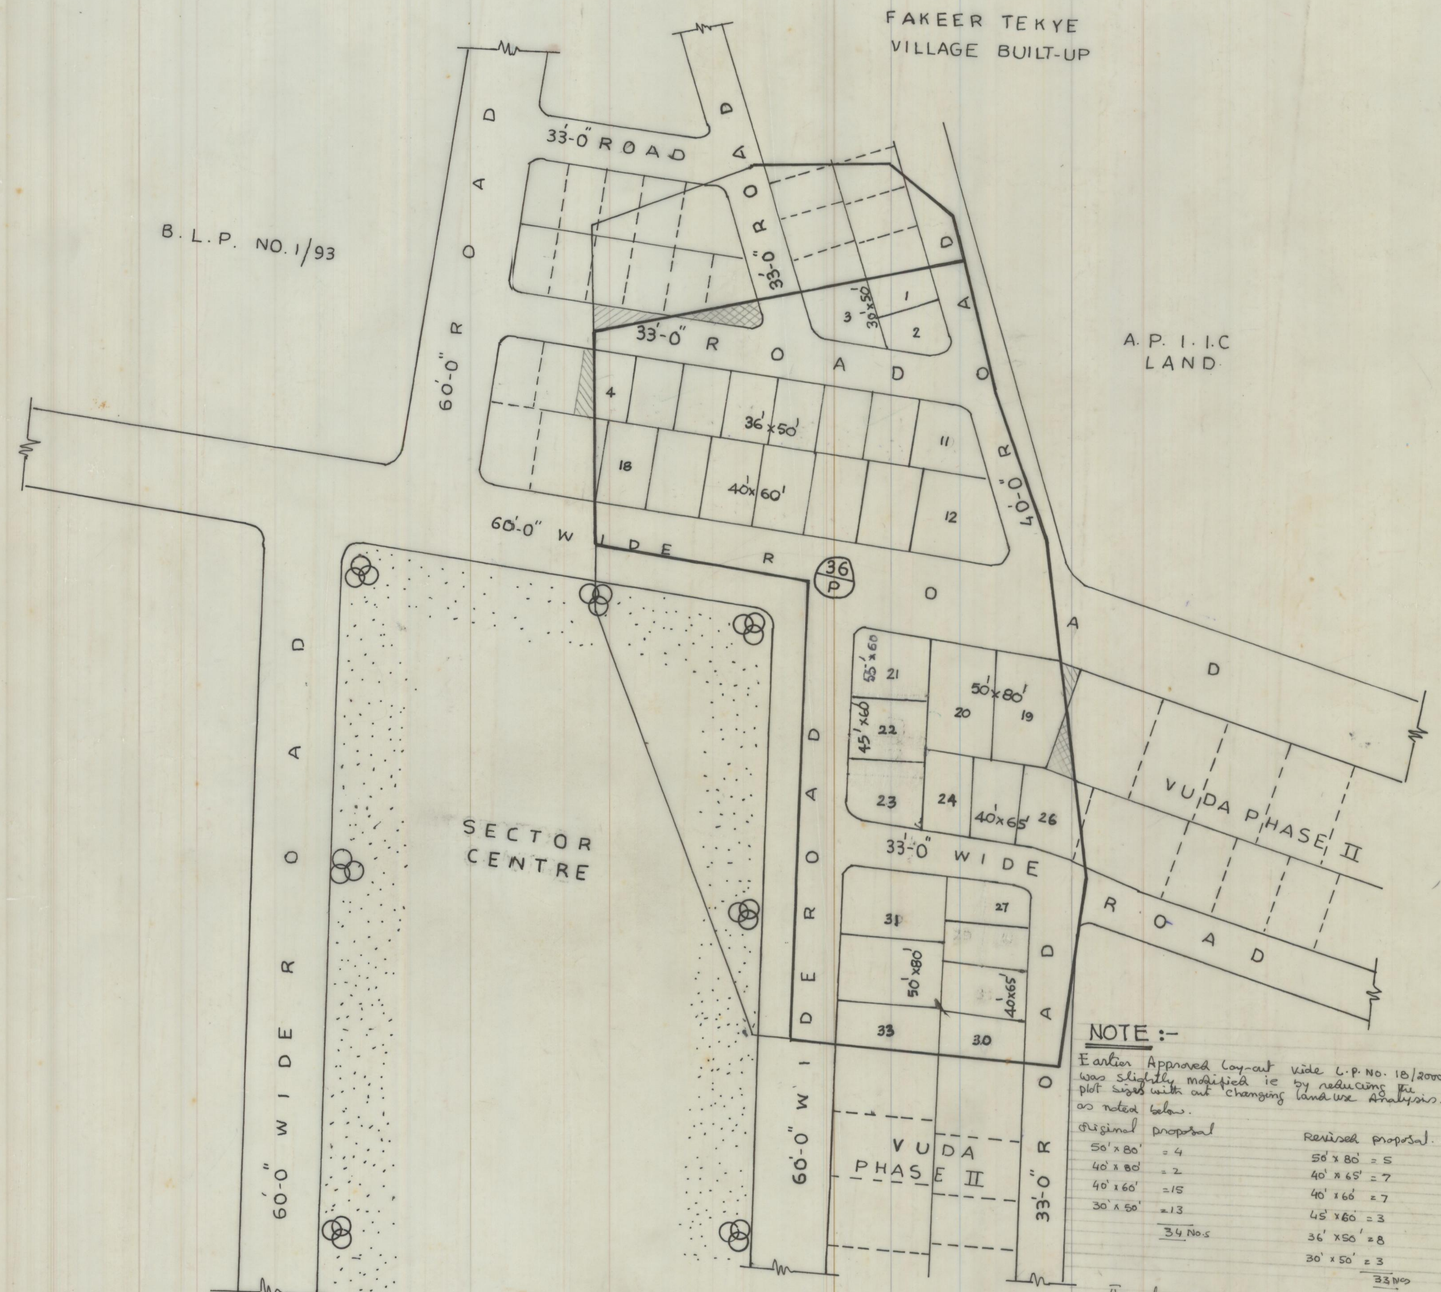

LAND USE ANALYSIS

SL. NO.	DESCRIPTION	EXTENT AC-CT	PERCENTAGE
1	PLOTTED AREA	1.78	58.55
2	ROADS AREA	1.26	41.45
3	OPEN SPACE AREA	NIL	NIL
TOTAL EXTENT OF LAYOUT		3.04	100.00

SL. NO.	SIZE OF PLOTS [AVERAGE]	NO. OF PLOTS
1.	30' x 50'	3
2.	36' x 50'	8
3	45' x 60'	3
4	40' x 60'	7
5	40' x 65'	7
6	50' x 80'	5
TOTAL NO. OF PLOTS		33

LAYOUT BOUNDARY

LAND TO BE DISPOSED TO THE OTHER PARTY

LAND TO BE ACQUIRED TO CONSTITUTE FULL PLOTS TO FORM ROADS

SCALE: 1" = 66'-0"

FILE: R.C. NO. 885/99 G1
L.P. No. 8/2001
(THIS REVISES L.P. No. 18/2000)
(B.L.P. NO: 14/99)

19/9/2000
S/D. MAN

20/9/00
PLANNING OFFICER

19/9/00
JUNIOR PLANNING OFFICER

CHIEF PLANNING OFFICER

A. Babu 19/9/00
ASST PLANNING OFFICER

APPROVED BY VICE CHAIRMAN
On dt. 12.3.01 In N.F 33

NOTE :-

Earlier Approved Lay-out vide L.P. No. 18/2000. was slightly modified ie by reducing the plot sizes with out changing land use Analysis. as noted below.

Original proposal		Revised proposal.	
50' x 80'	= 4	50' x 80'	= 5
40' x 80'	= 2	40' x 65'	= 7
40' x 60'	= 15	40' x 60'	= 7
30' x 50'	= 13	45' x 60'	= 3
	34 No.s	36' x 50'	= 8
		30' x 50'	= 3
			33 No.s

The above revision proposal was approved by Vice Chairman on dt 12.3.01 in The N.F 33 of File Rc. No. 885/99-G1

A. Babu Reg. 13-3-01 A.P.O II — P.O I 13/3/2001 — C.P.O 13/3/01

VISAKHAPATNAM URBAN DEVELOPMENT AUTHORITY