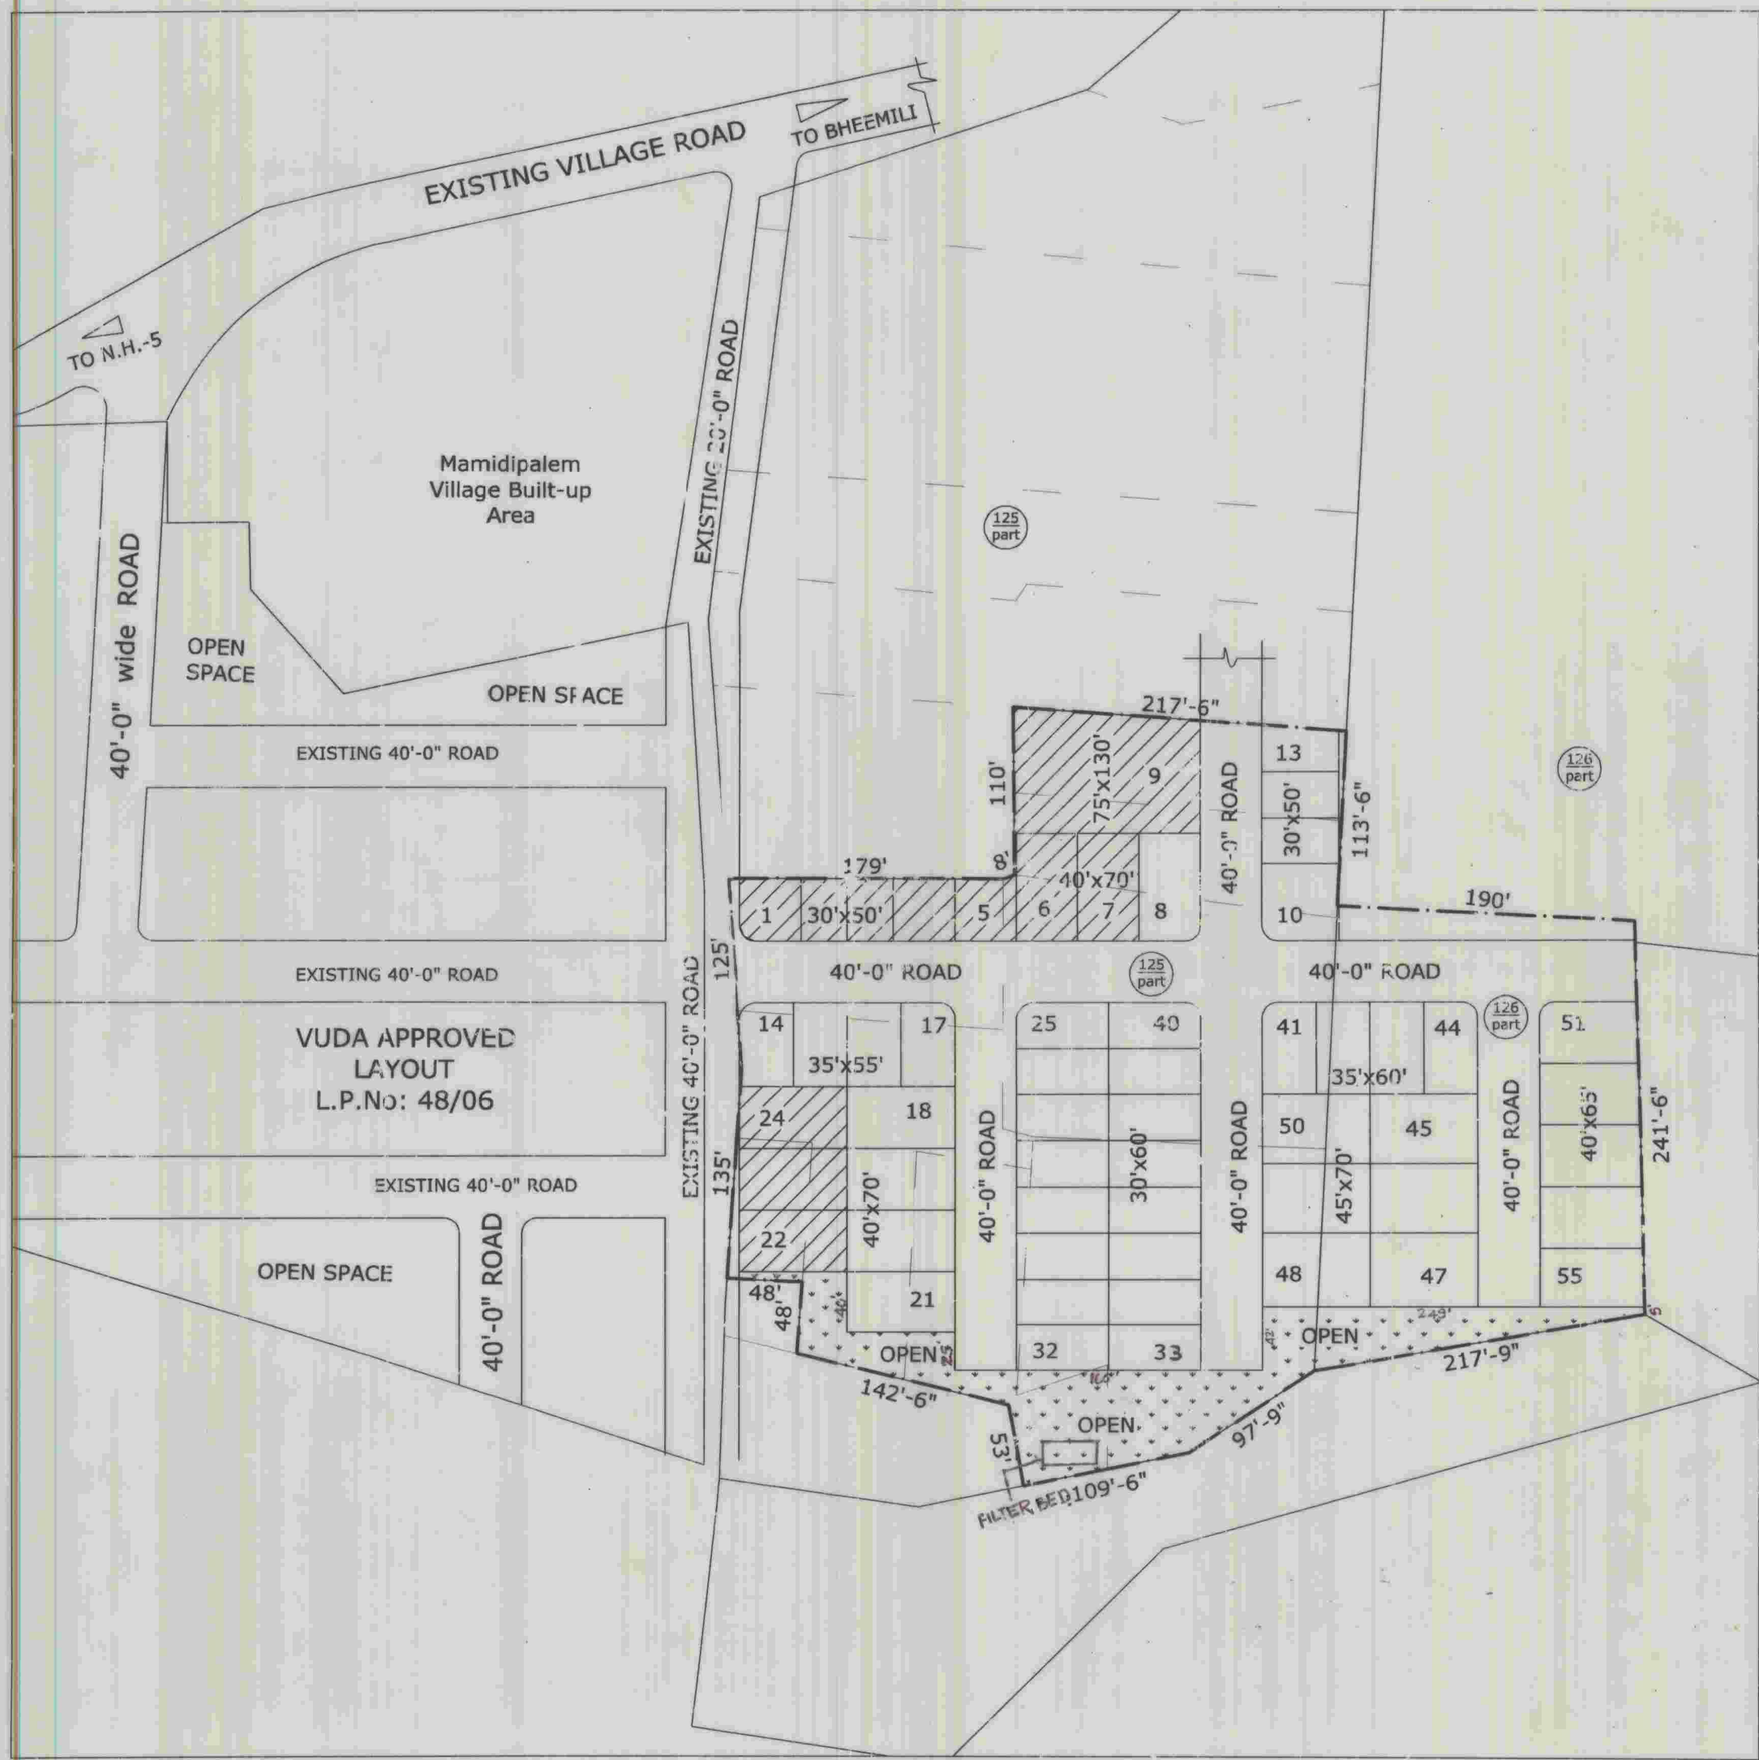

PROPOSED LAYOUT IN S.No:125/part & 126/part OF SANGIVALASA VILLAGE, BHEEMILI MANDAL, VISAKHAPATNAM DISTRICT.

BELONGS TO: Sri K. Nageswara Rao & others.

LAND USE ANALYSIS :-

SL.NO.	DESCRIPTION	EXTENT IN Acs.-cts.	PERCENTAGE
1.	PLOTTED AREA	2-80	59.32 %
2.	ROADS AREA	1-44	30.51 %
3.	OPEN SPACE	0-48	10.17 %
	TOTAL AREA	4-72	100.00 %

PLOTS DETAIL :-

SL.NO.	PLOT SIZE / AREA in sq.yds.		NO. OF PLOTS
1.	75' x 120'	1000.00	1
2.	45' x 70'	350.00	6
3.	40' x 70'	311.11	10
4.	40' x 65'	288.89	5
5.	35' x 60'	233.33	4
6.	35' x 55'	213.89	4
7.	30' x 60'	200.00	16
8.	30' x 50'	166.67	9
TOTAL NO. OF PLOTS			55

PROPOSED LAYOUT BOUNDARY

SCALE : 1" = 66'-0"

NORTH

For ALAKANANDA ESTATES
K. Nageswara Rao
Managing Partner / Executive Partner
OWNER'S SIGN.

G. ESWARA RAO
Licenced Surveyor Regd No
Visakhapatnam Urban Development Authority
VISAKHAPATNAM
Cell 9848582830 2752330
LICENSED SURVEYOR.

FILE R.C.No: 13524/08/L1 L.P.No:- 8/2009

PLOTS MORTGAGED TO VUDA - 11 nos.
PLOT Nos : 1 to 7, 9 & 22 to 24
EXTENT : Acs. 0-70 cts.

24/2/09
A.D.M.

Chief urban planner

24/2/09
Asst. planning officer

25/2/09
Asst. planning officer : C-II

4/3/09
VICE-CHAIRMAN

VISAKHAPATNAM URBAN DEVELOPMENT AUTHORITY