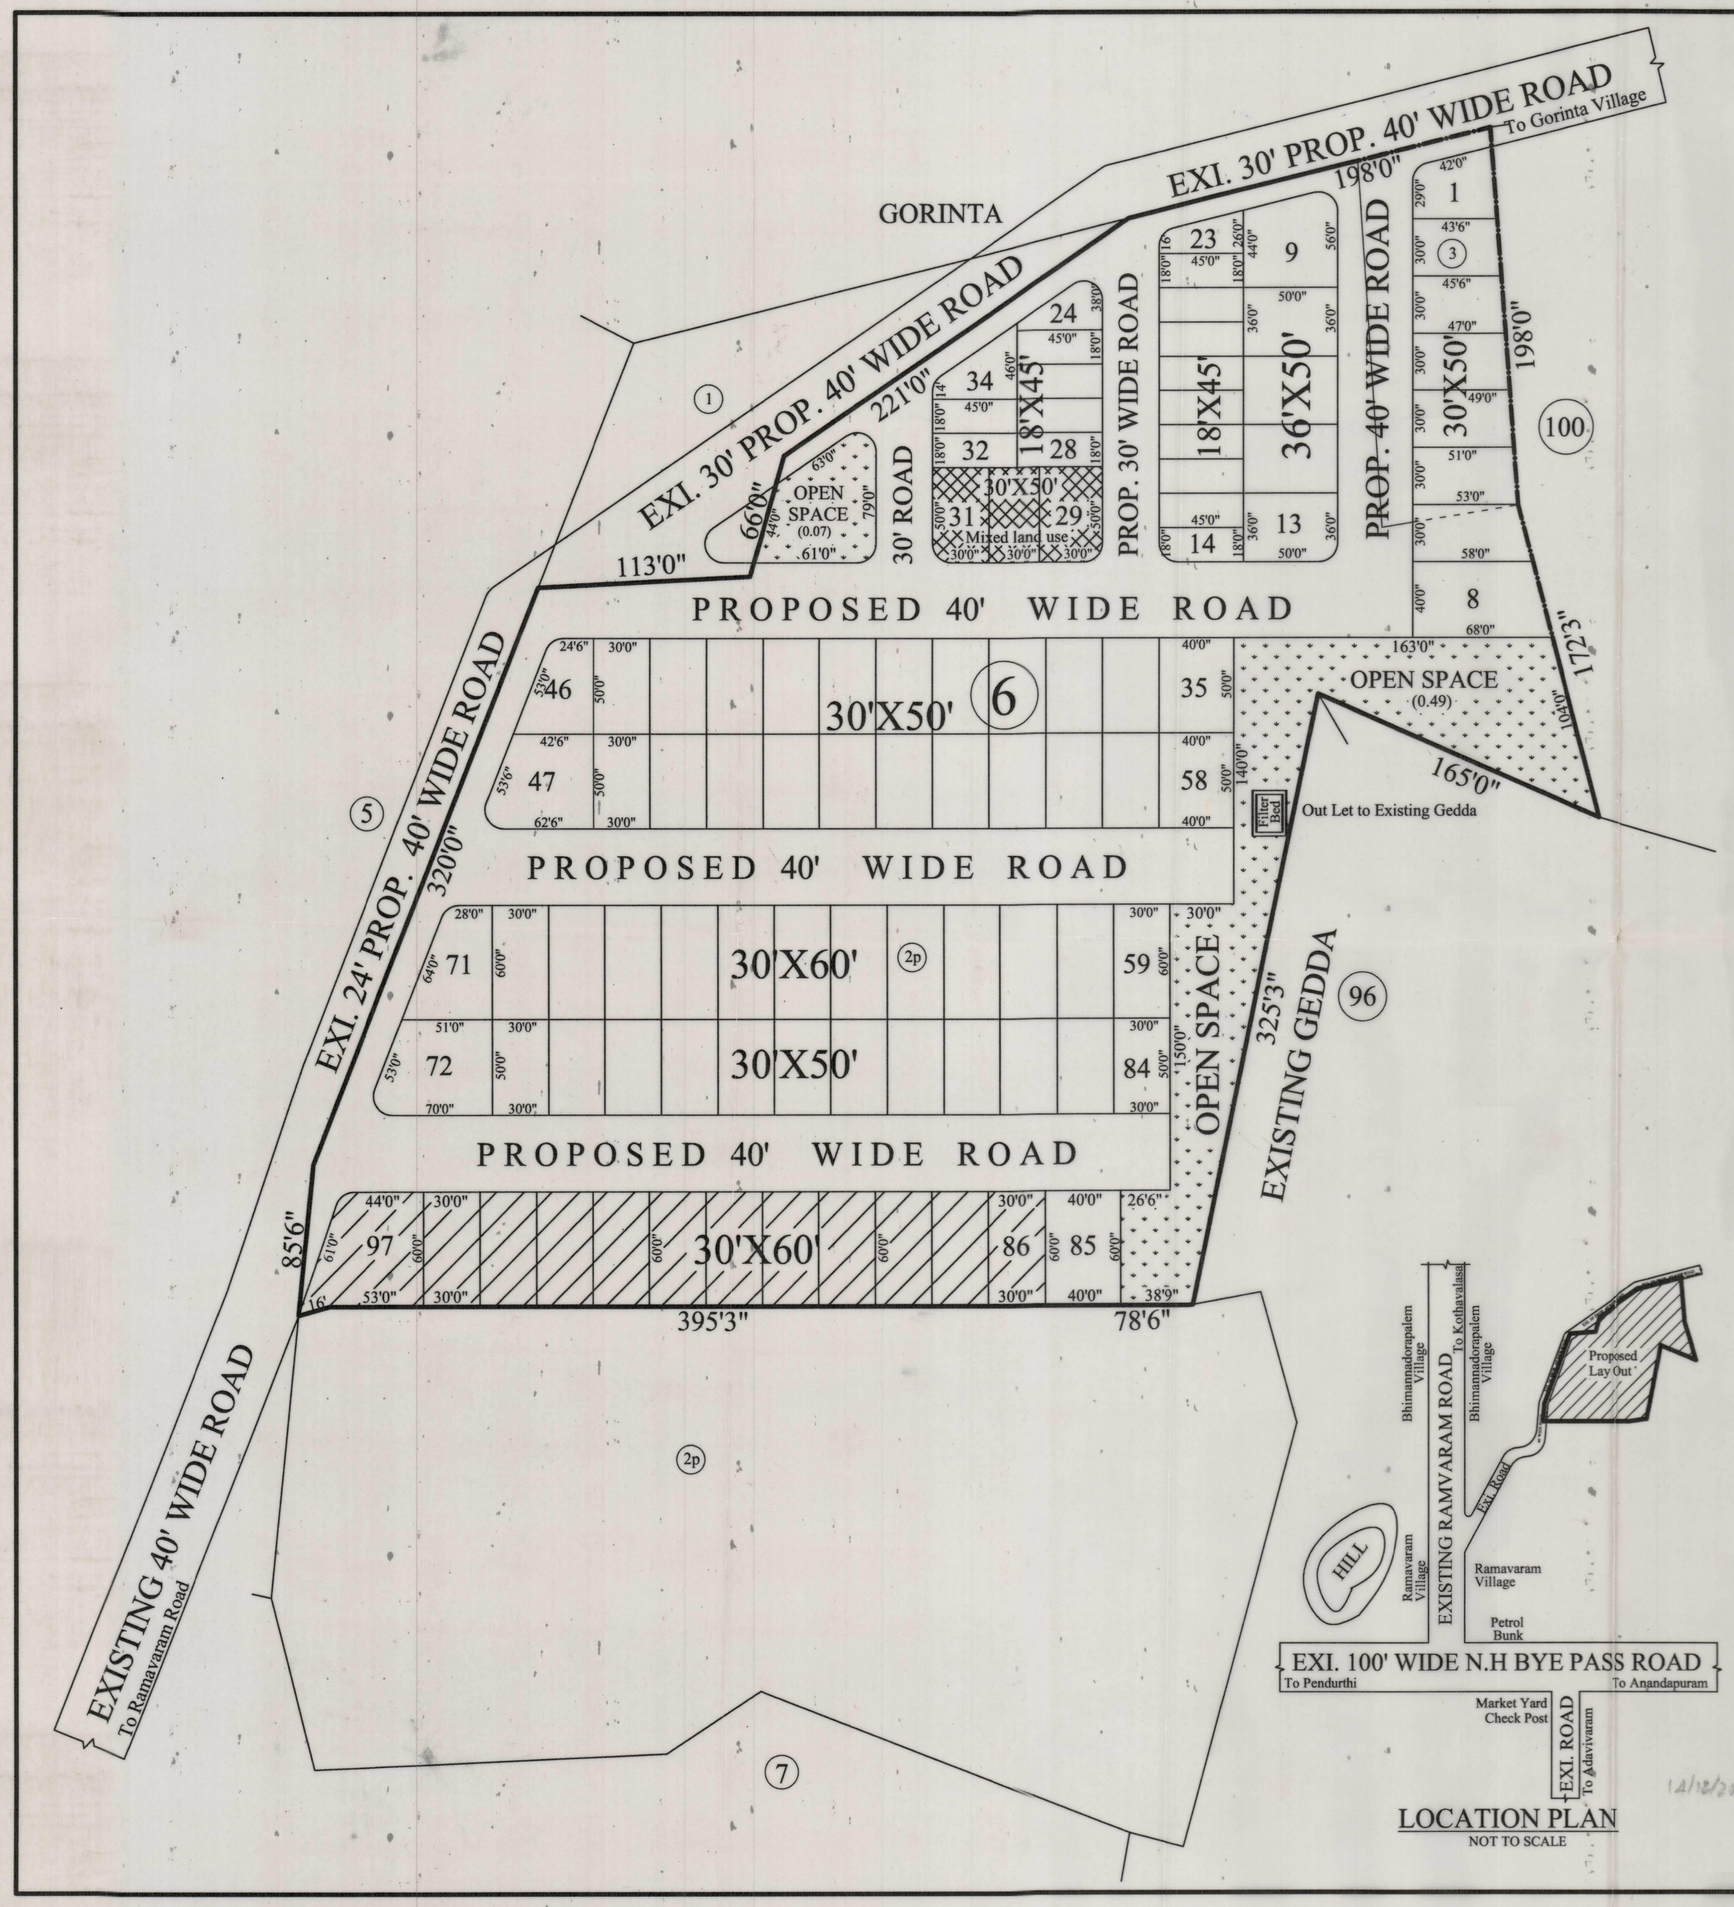

PLAN SHOWING THE PROPOSED LAY OUT IN SURVEY No. 6/2p & 6/3 OF RAMAVARAM VILLAGE ANANDAPURAM MANDAL VISAKHAPATNAM DISTRICT

Belongs to :

1. M/s SRI BALAJI DEVELOPERS
   Rep By: Sri. M.Ravi Kumar S/o Sri. Subba Rao
   Managing Partner
2. Sri. K. Sadasiva Rao S/o Sri. K.Rambabu

PROPOSED LAND DETAILS

S.No.	NAME OF VILLAGE	SURVEY No.	EXTENT IN ACRES		
			RECORDED	REGISTERED	PROPOSED
1.	Ramvaram	6/2p	8.23	5.23	5.23
2.	Ramvaram	6/3	0.33	0.33	0.33
TOTAL EXTENT			8.56	5.56	5.56

LAND USE ANALYSIS

S.No.	DESCRIPTION	EXTENT IN ACRES	PERCENTAGE
1.	PLOTTED AREA (Incliding 3% Mixed Land use Area Ac 0.10 Cts)	3.33	59.89 %
2.	ROADS AREA	1.67	30.04 %
3.	OPEN AREA	0.56	10.07 %
TOTAL AREA		5.56	100.00 %

PLOTTING DETAILS

S.No.	SIZE OF PLOT	AREA OF PLOT	No. OF PLOTS
1.	30' 0" X 60' 0"	200.00 SqYds	27
2.	36' 0" X 50' 0"	200.00 SqYds	5
3.	30' 0" X 50' 0"	166.66 SqYds	47
4.	18' 0" X 45' 0"	90.00 SqYds	18
TOTAL PLOTS			97

SCALE : 1" = 66'0"

NORTH

LAY OUT BOUNDARY

PLOTS MORTAGAGED TO VUDA
PLOT Nos.:- 86 to 97 = 12 Plots
EXTENT:- Ac 0.50 Cts = 2420 SqYds

R.C.No.:- 1366/17/plg/L6
L.P.No.:- 8/2018

For SRI BALAJI DEVELOPERS
(M. Ravi Kumar)
Managing Partner
K. Sada Siva Rao
SIGN. OF OWNER

K.V.H. Sundara Rao
Licenced Civil Engineer
Regd. No.303/2010
Urban Development Authority
VISAKHAPATNAM
SIGN. OF L. SURVEYOR

12/12/2017
S/D.MAN

04/01/18
CHIEF URBAN PLANNER

14/12/17
PLANNING OFFICER

4/1/18
VICE CHAIRMAN

VISAKHAPATNAM URBAN DEVELOPMENT AUTHORITY