PROPOSED RESIDENTIAL LAYOUT IN SURVEY NO- 42/ 1(P) , OF BODAMETTAPALAM VILLAGE , BHEEMUNIPATNAM MANDALAM, VISAKHAPATNAM DISTRICT

BELONGS TO :
R.K MEGASTRUCTURES (P) LTD. & OTHERS

LAND USE ANALYSIS :-

S.NO	LAND USED FOR	EXTENT Acrs. - Cents.	PERCENTAGE
1	PLOTED AREA (Including -E.W.S-10%-Mixed Land use -5%)	5.20	57.78 %
2	ROADS AREA	2.89	32.11 %
3	OPEN SPACE AREA	0.91	10.11 %
	TOTAL AREA	9.00	100.00 %

PLOTING DETAILS :-

S.NO	PLOT SIZE	PLOT AREA IN Sq.-yds.	NO OF PLOTS
1	18' X 45' (E.W.S)	90.00	30
2	33' X 55'	201.66	24
3	33' X 60'	220.00	44
4	36' X 60'	240.00	26
5	40' x 85'	377.77	4
		TOTAL	128

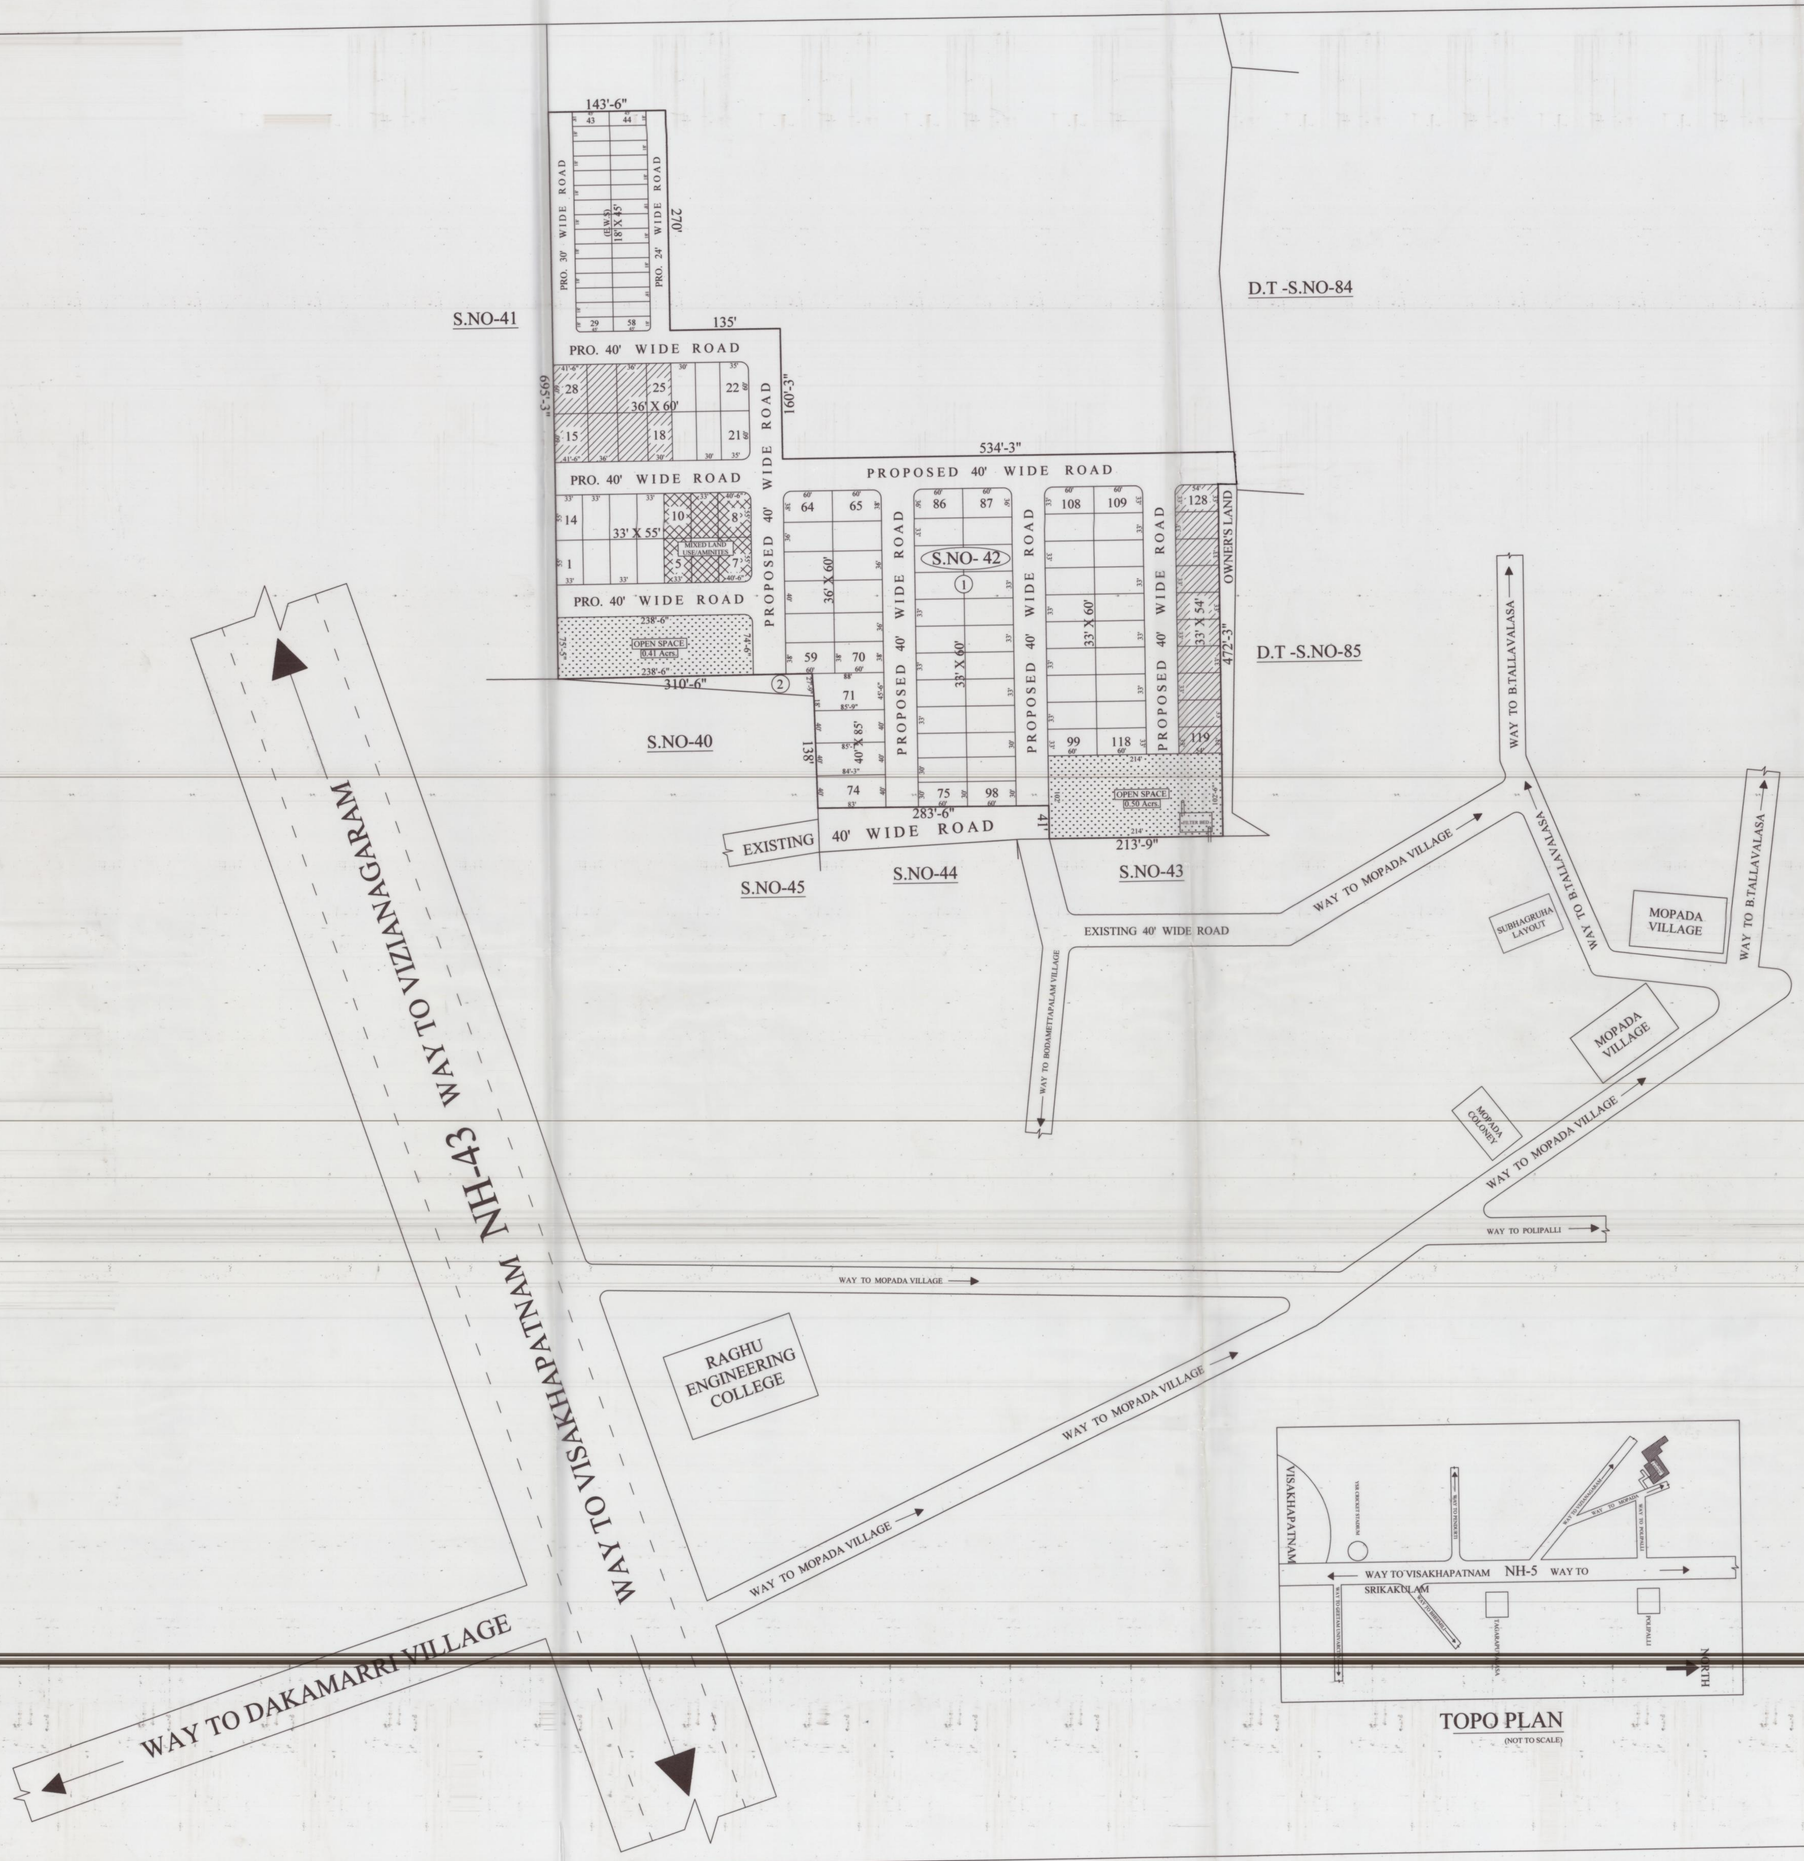

TOPO PLAN
(NOT TO SCALE)

REFERENCE:-
- BOUNDARY OF THE LAYOUT.
- BOUNDARY OF SURVEY NO.
- BOUNDARY OF SUBDIVISION.

GRAND TOTAL EXTENT Acrs. 9.00 Cts.
FILE RC.NO :- 5019/2015/L7
L.P.NO :- 83/2017
SCALE: 1" =66'

PLOTS MORTAGED TO VUDA :-
PLOT NO's:- 15 to18,25 to 28 AND 119 to 128.
NO OF PLOTS :- 18 Nos.
EXTENT IN ACRS :- Acrs.0.81 Cents.

N W E S

1) (M. G. AMAR NATH)
2) (S. K. RAJU)
3) P. Ram charan (P. RAM CHARAN)
4) (L. V. RAMANA)
5) N. Kameswari (N. KAMESWARI)
6) (VEMURI PRASAD)

SIGNATURE OF THE OWNER

B.VISWESWARA RAO
LICENSED SURVEYOR
Regd. No. 03/2016 & 18 - 19
Vizagha Urban Development Authority
VISAKHAPATNAM

LICENSED SURVEYOR

S/D'MAN

CHIEF URBAN PLANNER

A.D.M

PLANNING OFFICER

VICE CHAIRMAN

VISAKHAPATNAM URBAN DEVELOPMENT AUTHORITY