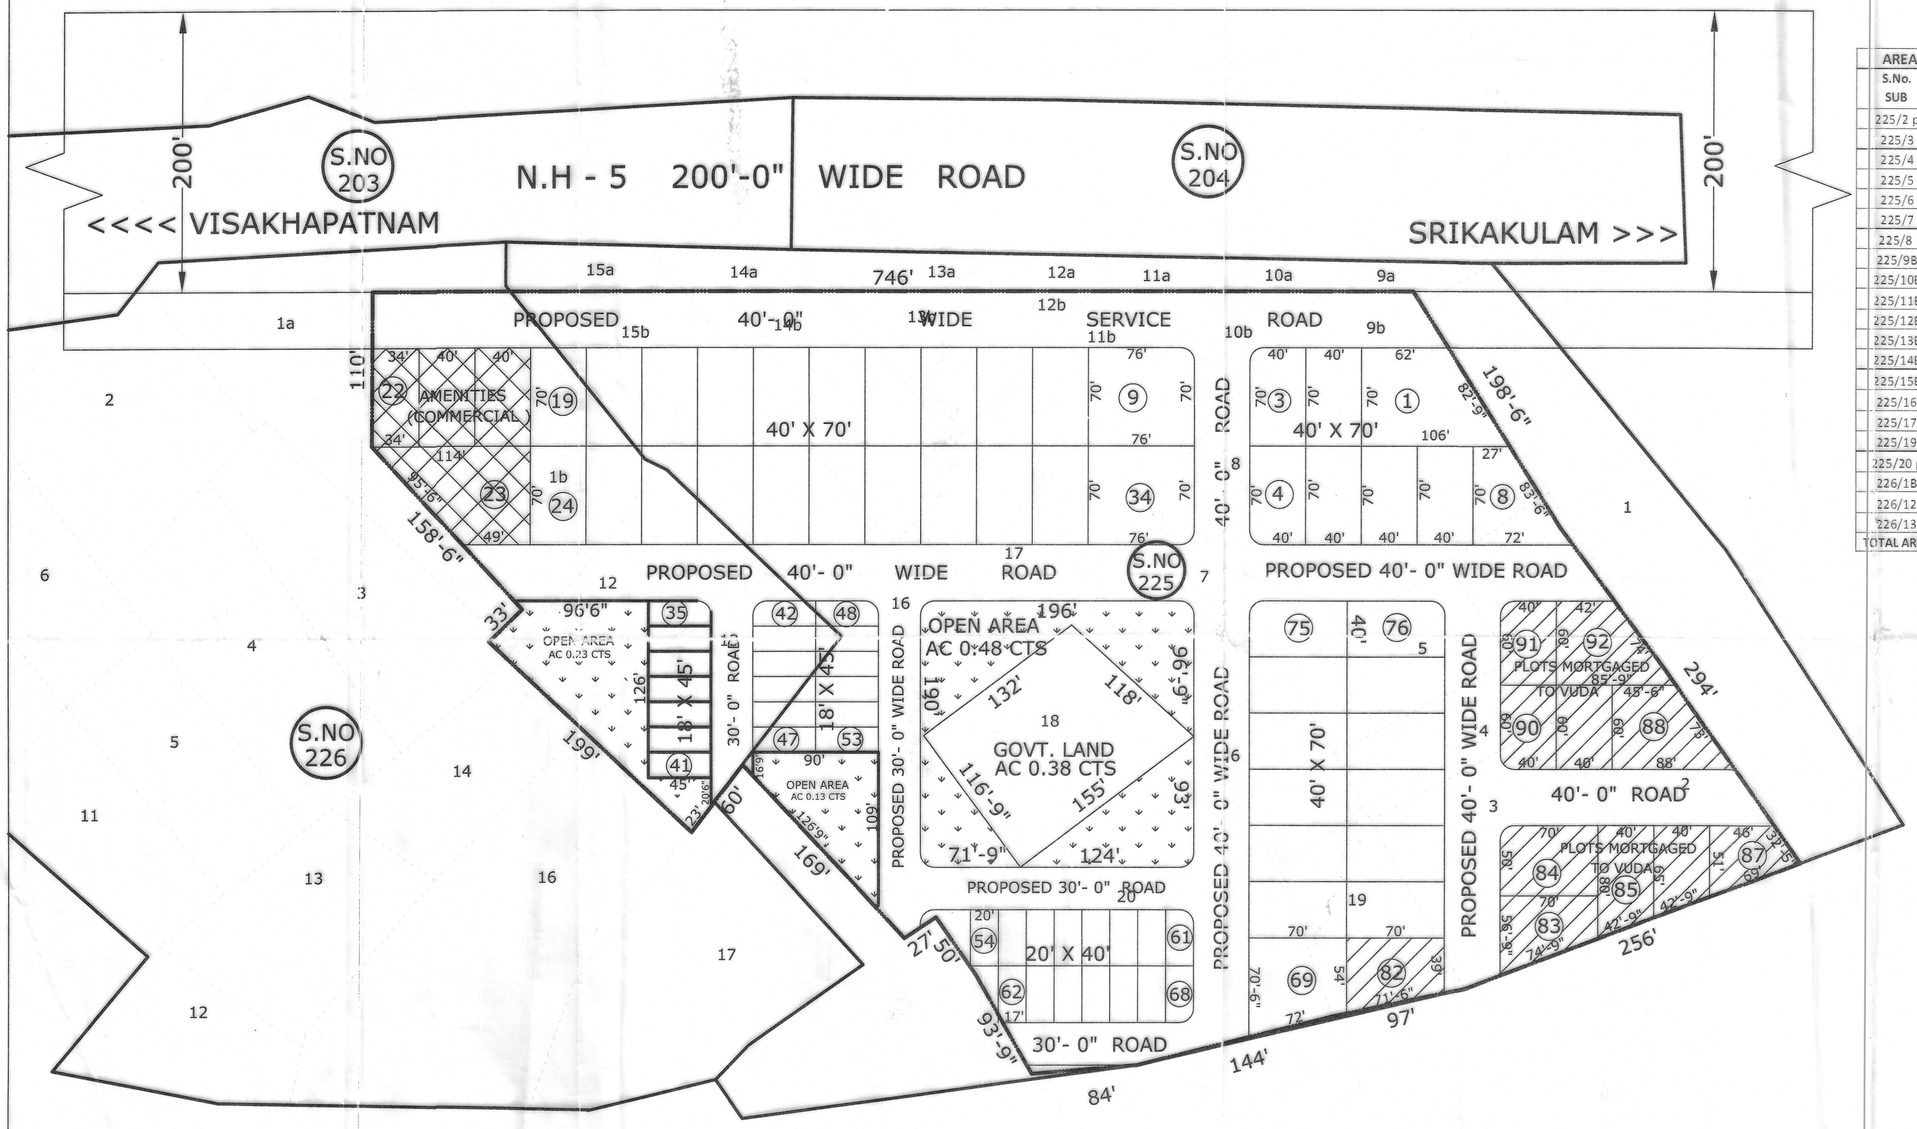

AREA STATEMENT	
S.No. SUB	EXTENT AC - CTS
225/2 p	0.59
225/3	0.47
225/4	0.16
225/5	0.19
225/6	0.19
225/7	0.38
225/8	0.37
225/9B	0.50
225/10B	0.31
225/11B	0.17
225/12B	0.15
225/13B	0.15
225/14B	0.37
225/15B	0.59
225/16	0.28
225/17	0.23
225/19	0.20
225/20 p	1.40
226/1B	0.85
226/12	0.31
226/13	0.38
TOTAL AREA	8.24

PROPOSED LAYOUT PLAN FOR RESIDENTIAL PLOTS

IN S.Nos.225/2p, 3 to 8, 9B to 15B, 16,17,19 & 20p AND 226/1B,12 & 13 OF ARINAM AKKIVALASA VILLAGE, ETCHARLA MANDAL, SRIKAKULAM DIST.

BELONGS TO: V.R.KILLAM SETTI'S ENCLAVE

LAND USE ANALYSIS:-

SL.NO	DESCRIPTION	EXTENT(AC.CT)	PERCENTAGE
1	PLOTTED AREA	4.39	53.27 %
2	AMENITIES	0.31	03.76 %
3	ROADS AREA	2.70	32.78 %
4	OPEN SPACE	0.84	10.19 %
	TOTAL AREA	8.24	100.00 %

PLOTS DETAILS:-

SL.NO.	PLOT SIZE	PLOT AREA IN Sq.Yds	NO.OF PLOTS
1	76' x 70'	591.11	02
2	70' x 72'	560.00	01
3	60' x 88'	586.66	01
4	62' x 70'	482.22	01
5	54' x 70'	420.00	01
6	50' x 70'	388.88	02
7	49' x 70'	381.11	01
8	46' x 51'	260.66	01
9	42' x 60'	280.00	01
10	40' x 80'	355.55	01
11	40' x 70'	311.11	40
12	40' x 65'	288.88	01
13	40' x 60'	266.66	03
14	39' x 70'	303.33	01
15	34' x 70'	264.44	01
16	18' x 45'	90.00	19
17	20' x 40'	88.88	15
	TOTAL NO OF PLOTS		92

PROPOSED LAYOUT BOUNDARY

RC.NO: 3399/2014/L9

L.P.NO: 84/2014

PLOTS MORTGAGED TO VUDA
PLOT NO'S: 82 TO 92 (11 PLOTS)
EXTENT: AC 0.735 CTS

SCALE: 1"= 66'-0"

N W E S

K. Anuradha
కె.అనురాధ
K. Bhakini
OWNERS SIGN.

P.SIVAKESAVA RAO
GVMC & VUDA LICENCED SURVEYOR
LICENCE No. 396
URBAN DEVELOPMENT AUTHORITY
B.RAJU RAO BHOPP.D.No.47-7-28/1
ANURADHA COMPLEX,4th LINE,
DWARAKANAGAR,VISAKHAPATNAM-16
Cell:91(0)93229 99480 26396
LICENCED SURVEYOR 8/2014-17

K. Rama Rao
S/D MAN 26/9/14

V. Narasayamma 27/9/14
Junior.Planning Officer

PLANNING OFFICER-II

CHIEF URBAN PLANNER

VICE CHAIRMAN

VISAKHAPATNAM URBAN DEVELOPMENT AUTHORITY