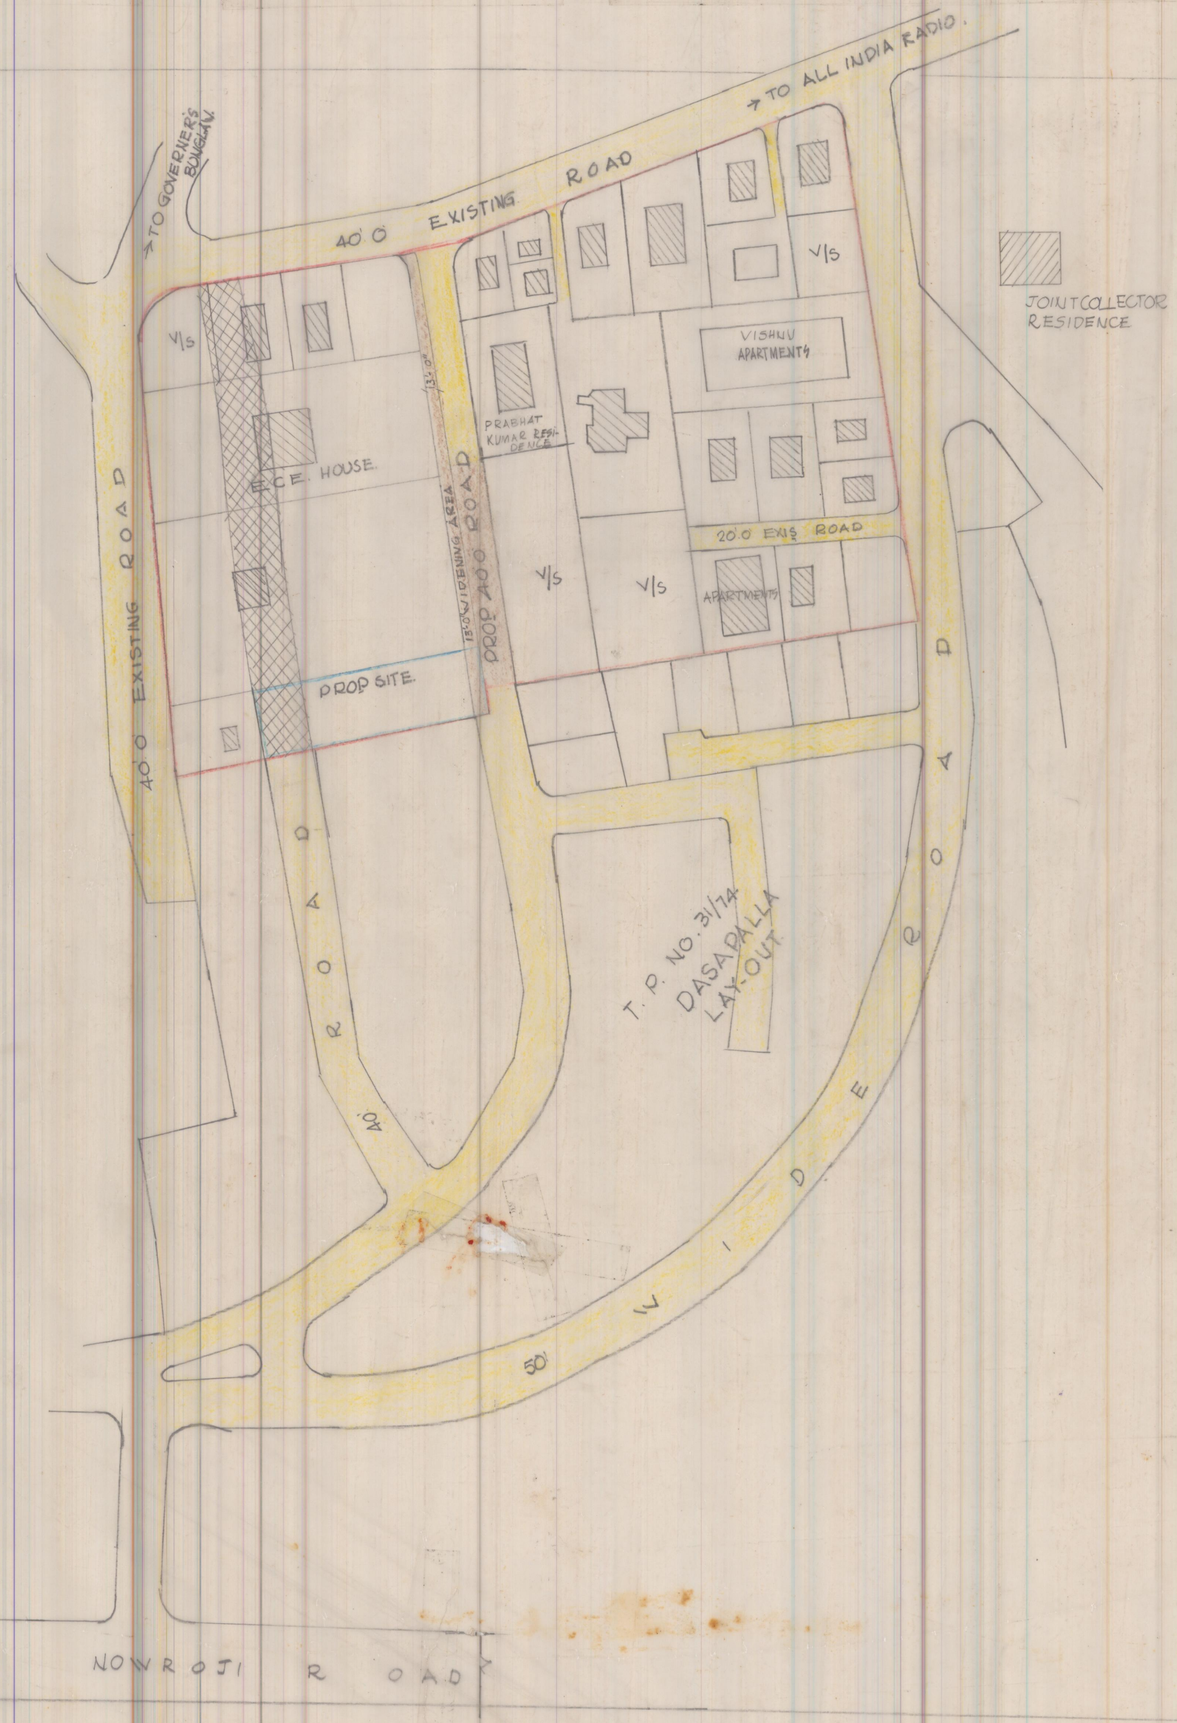

REGULARISATION OF LAY-OUT FOR SNO 1197/P OF WALTAIR WARD DASAPALLA LAY-OUT VISAKHA-PATNAM

APPROVED V.U.D.A. No. 64
Dt 9.4.92.

LAND USE ANALYSIS

SNO	DESCRIPTION	EXTENT IN AC	PERCENTAGE
1	TOTAL EXTENT	6.90 AC	
2	PLOTTED AREA	6.35 AC.	92.02%
3	ROADS AREA	0.55 AC.	7.98
4	OPEN SPACE.	NILL	
	TOTAL	6.90 AC.	100.00%

- PROP REGULARISATION PLOT.
- LAY-OUT BOUNDARY.
- EXISTING ROAD
- PROP ROAD
- PROP DELETED ROAD

SCALE 1:66'
RC NO: 8/92 G3
L.P. NO 9/92

N

T.P.S 12/92

M.D.W.W. 19/12/92
PLANING OFFICER

G. Kamalwar 6.2.92
JUNIOR PLANING OFFICER

30/12/92
CHIEF PLANING OFFICER

Moin-ud-din 18/2/92
ASSI PLANING OFFICER

VICE CHAIRMAN

URBAN DEVELOPMENT AUTHORITY VISAKHAPATNAM