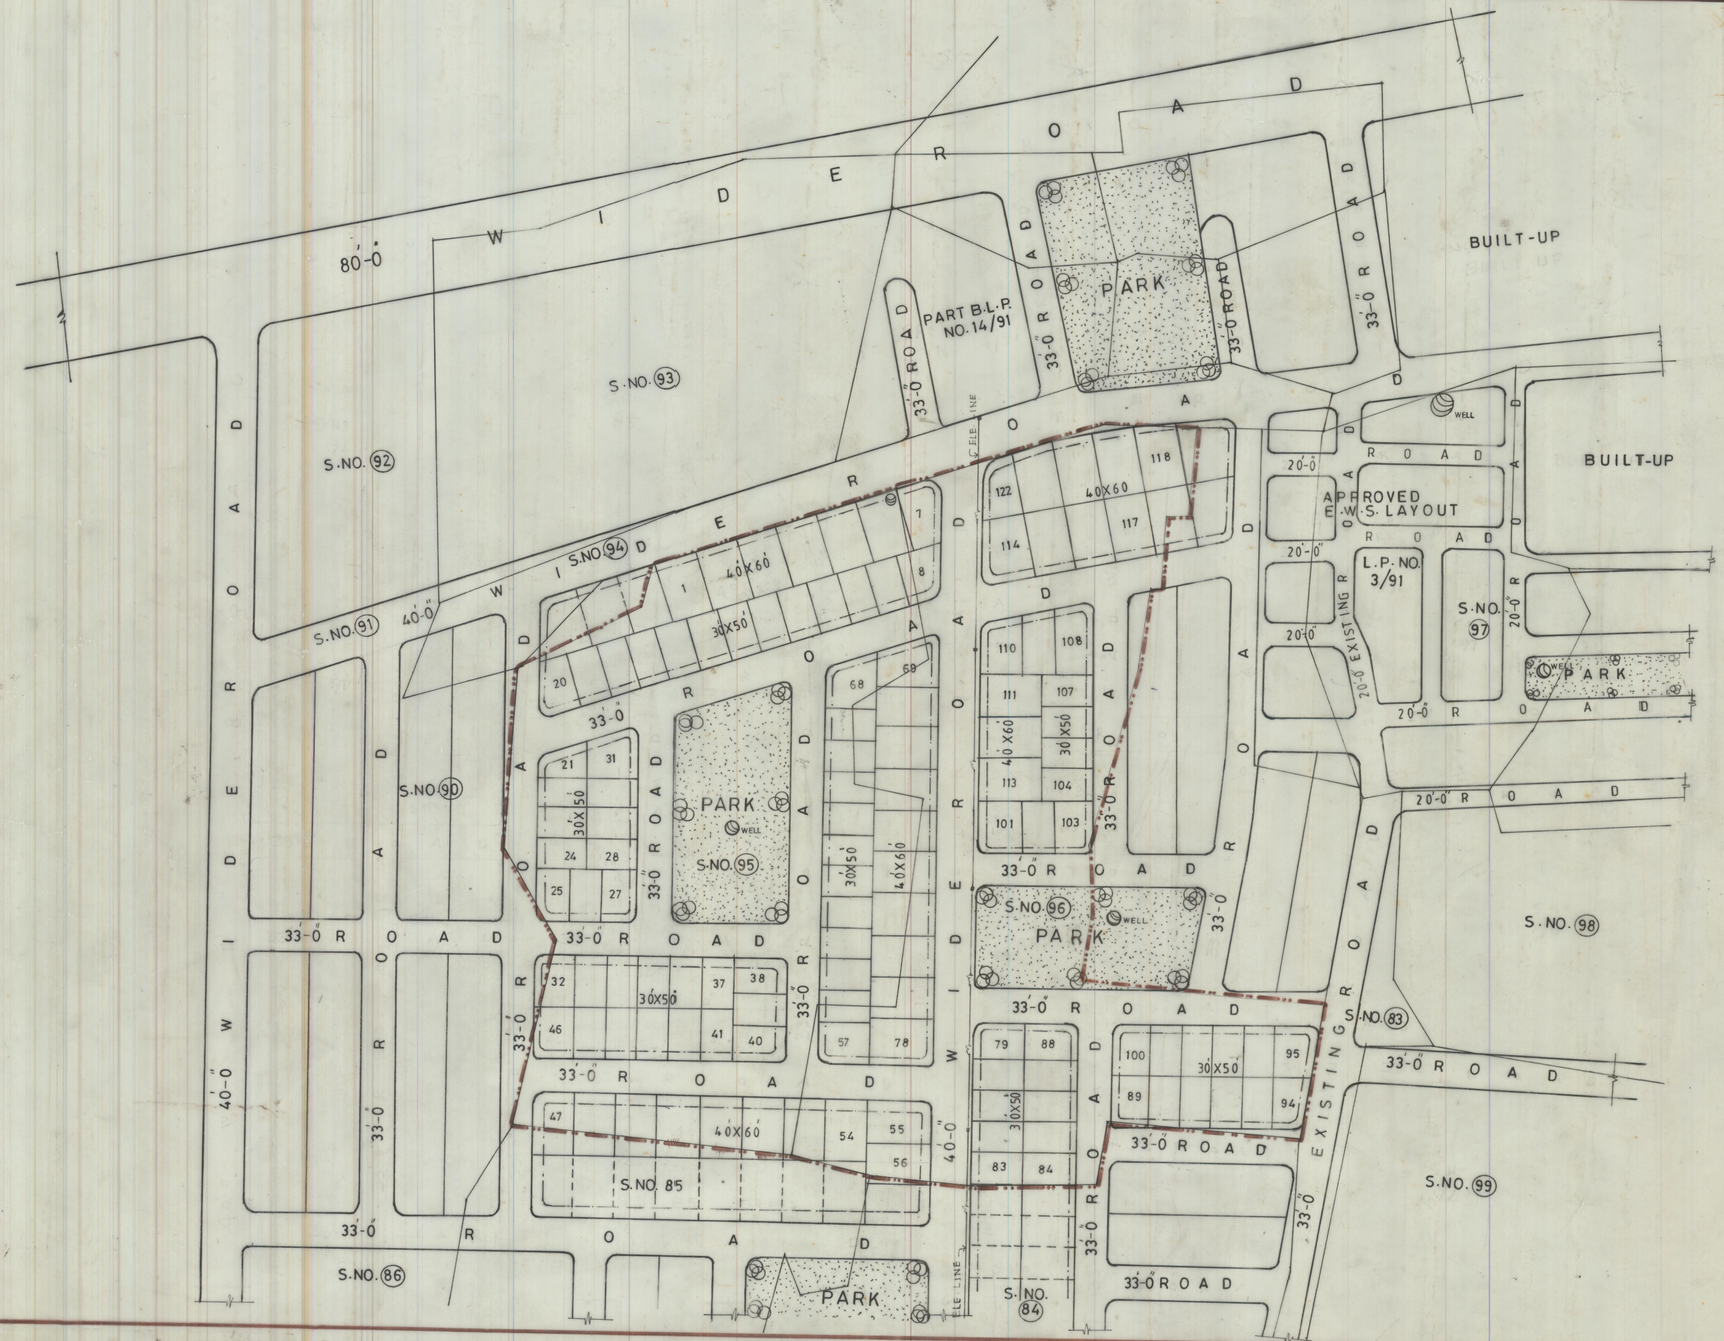

SUGGESTIVE LAY-OUT PLAN FOR S.Nos. 95/p & 96/p OF LASHMIPURAM (V) PENDURTHI MANDAL VISAKHAPATNAM - DIST. BELONGS TO SRI. P.V.N.M. RAJU & SRI. C.V.N. DEEKSHITULU.

TOTAL LAY-OUT EXTENT ACS. 8.48

LANDUSE ANALYSIS :-

S.No.	DESCRIPTION	EXTENT ACS	%
1	PLOTTED AREA	5.02	59.20%
2	ROADS AREA	2.60	30.66%
3	OPEN SPACE AREA	0.86	10.14%
	TOTAL ACS	8.48	100.00%

PLOT SIZE	NO. OF PLOTS
40'-0" x 60'-0"	39 Nos.
30'-0" x 50'-0"	83 Nos.
TOTAL NO. OF PLOTS	122 Nos.

LAY-OUT BOUNDARY.

N

SCALE :- 1 INCH = 66 FEET

FILE RC.NO:1320/96 LP.NO. 9/99 (BLP NO 8/97)

ARCH. D'MAN. 24.12.96

PLANNING OFFICER-II. 24/12/96

JUNIOR PLANNING OFFICER. 24/12/96

CHIEF PLANNING OFFICER. 24/12/96

ASST. PLANNING OFFICER. 24/12/96

VICE-CHAIRMAN.

VISAKHAPATNAM URBAN DEVELOPMENT AUTHORITY.