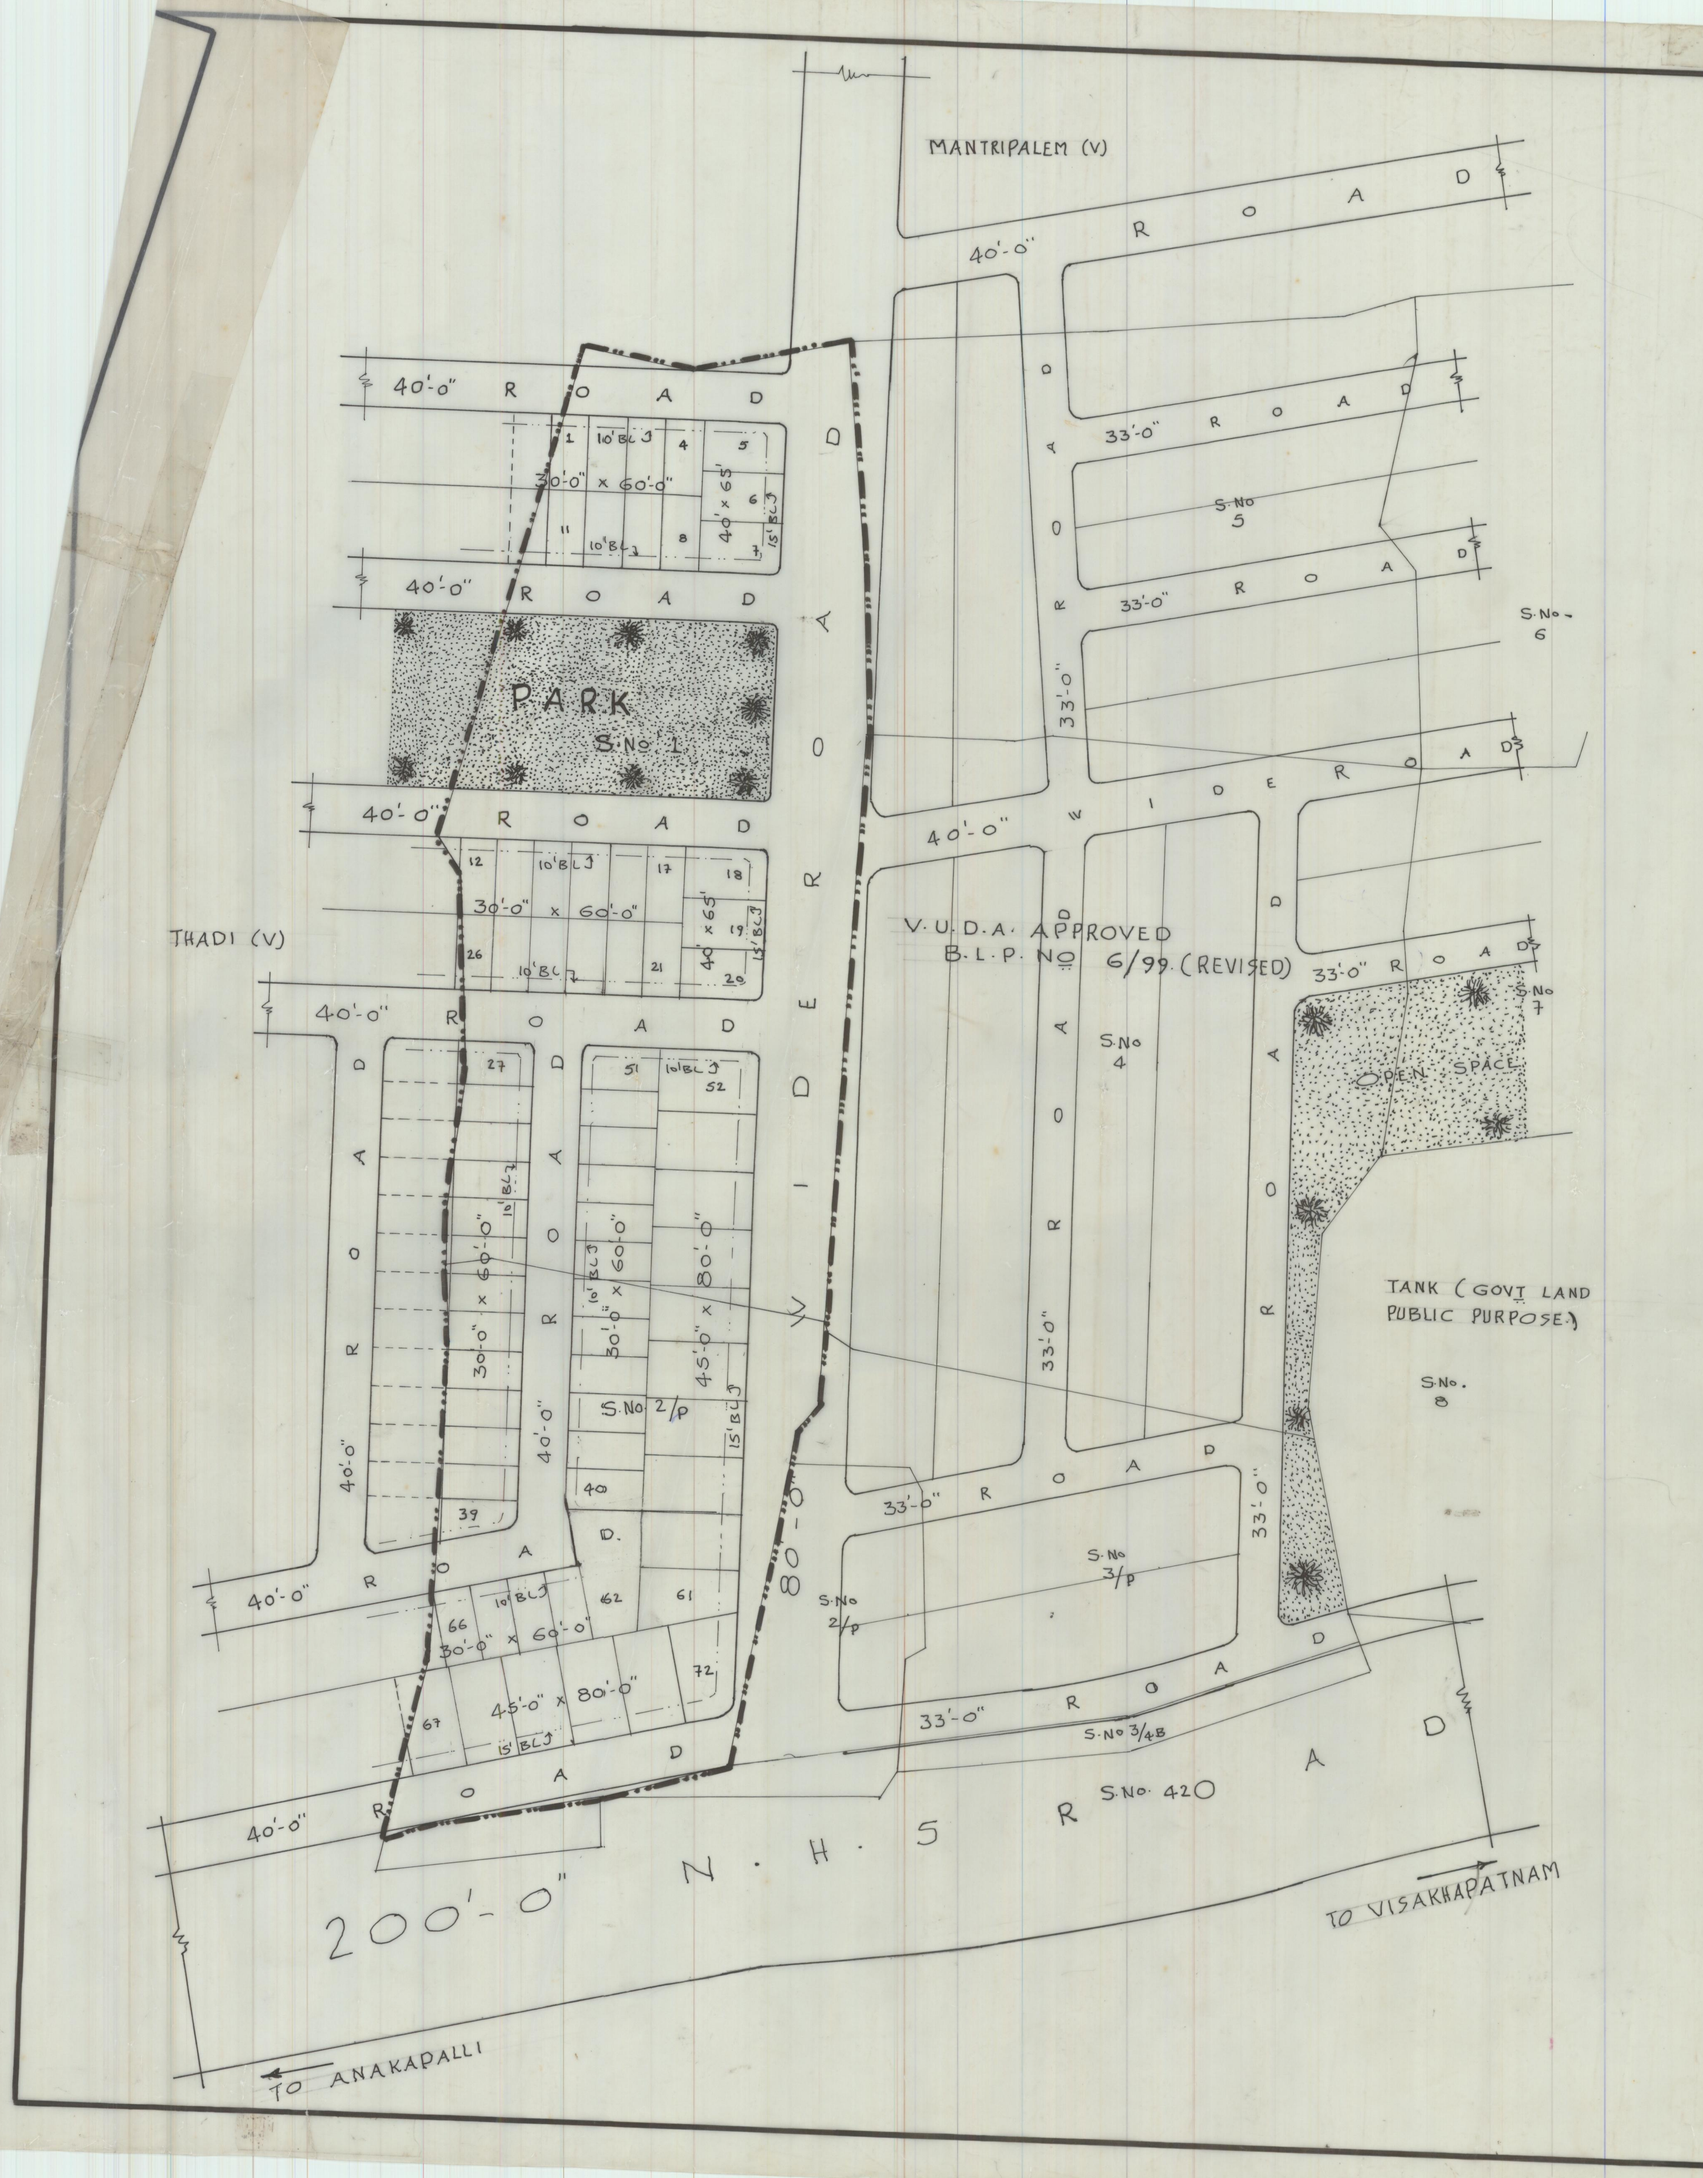

PROPOSED LAY-OUT PLAN FOR S.Nos. 1 & 2/P OF LANKALAPALEM (V) PARAVADA MANDAL - VISAKHAPATNAM - DIST. BELONGS TO M/S G.P.R HOUSING (P) LTD.

TOTAL EXTENT OF THE LAY-OUT - ACS. 7.37

Sl.No	DESCRIPTION		EXTENT IN ACS	%
1.	PLOTTED AREA	ACS	3.90	52.92%
2.	ROADS AREA	ACS	2.71	36.77%
3.	OPEN SPACE AREA	ACS	0.76	10.31%
	TOTAL EXTENT.	ACS	7.37	100.00%

PLOT SIZES.	NO. OF PLOTS.
45'-0" x 80'-0"	16 Nos.
40'-0" x 65'-0"	6 Nos.
30'-0" x 60'-0"	50 Nos.
TOTAL NO. OF PLOTS.	72 Nos.

LAY-OUT BOUNDARY.

SCALE : 1 INCH = 66 FEET.

RC.NO: 566/98 G1
VUDA R.No 601 DT 6/4/2001
L.P.NO: 9/2001
(BLP-NO 19/99)

N

8-11-99 ARCH. D'MAN	3/12/99 PLANNING OFFICER-I.
V. Jyothi 8/11/99 JUNIOR PLANNING OFFICER	3/12/99 CHIEF PLANNING OFFICER I/C
A. Babu Rao. 8-11-99 ASST. PLANNING OFFICER	13/12/99 VICE-CHAIRMAN.

VISAKHAPATNAM URBAN DEVELOPMENT AUTHORITY.