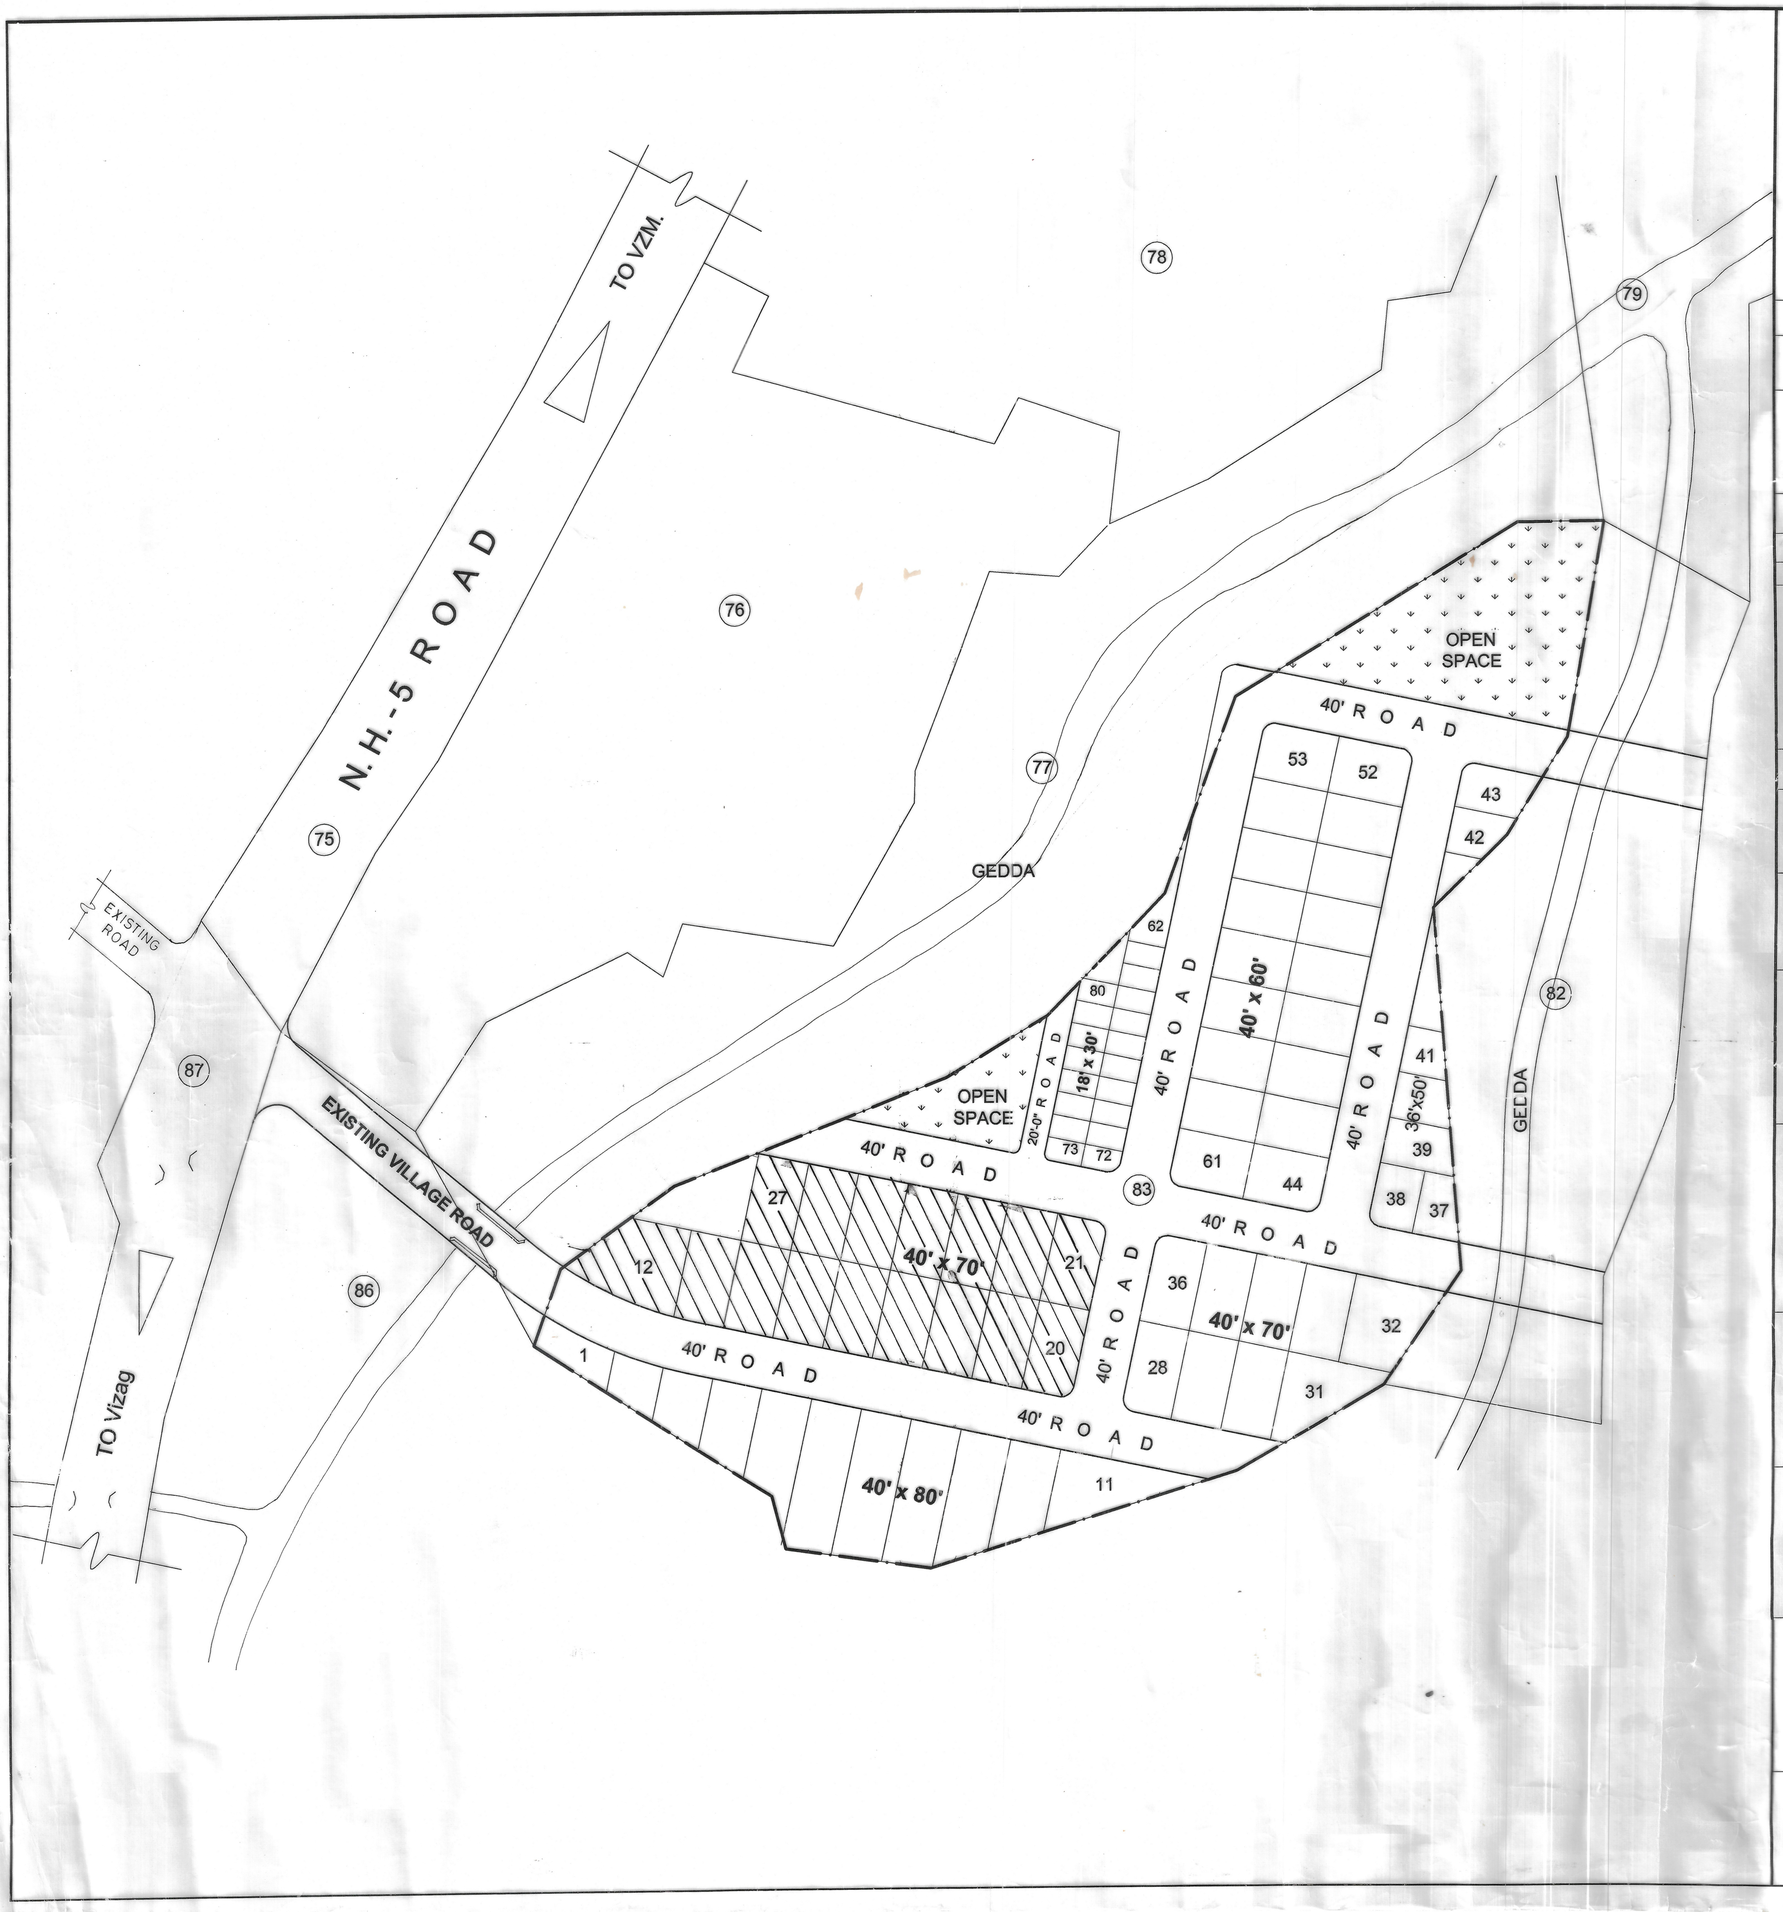

"CHILUKURI GREEN LANDS" PROPOSED LAYOUT IN S.Nos:83 OF PARADESIPALEM VILLAGE, VISAKHAPATNAM RURAL MANDAL, VISAKHAPATNAM DISTRICT.

Promoters :- Sri Chilukuri Srinivas & Others
Mg. Partner of Vijay constructions.

LAND USE ANALYSIS :-

SL.NO.	DESCRIPTION	EXTENT Acs.-cts.	PERCENTAGE
1.	PLOTTED AREA	4.14	59.48 %
2.	ROADS AREA	2-12	30.46 %
3.	OPEN SPACE	0.70	10.06 %
	TOTAL AREA	6-96	100.00

PLOTS DETAIL :-

SL.NO.	PLOT SIZE	Plot area in Sq. yds.	NO. OF PLOTS
1.	40' x 80'	355.55	11
2.	40' x 70'	311.11	25
3.	40' x 60'	266.67	18
4.	36' x 50'	200.00	7
5.	18' x 30'	60.00	19
	TOTAL NO. OF PLOTS		80

PROPOSED LAYOUT BOUNDARY.

SCALE : 1" = 66'-0"

NORTH

OWNER'S SIGN.

LICENSED SURVEYOR.

FILE R.C.No:1091 / 2005 / PLG. / L2
L.P.No: 9/ 05

PLOTS MORTIGAGED TO VUDA
PLOT Nos : 12 TO 27 (16 PLOTS).
EXTENT : Acs. 1.06

A.D.M.

Chief urban planner

Asst. planning officer

Planning officer

VICE-CHAIRMAN

VISAKHAPATNAM URBAN DEVELOPMENT AUTHORITY