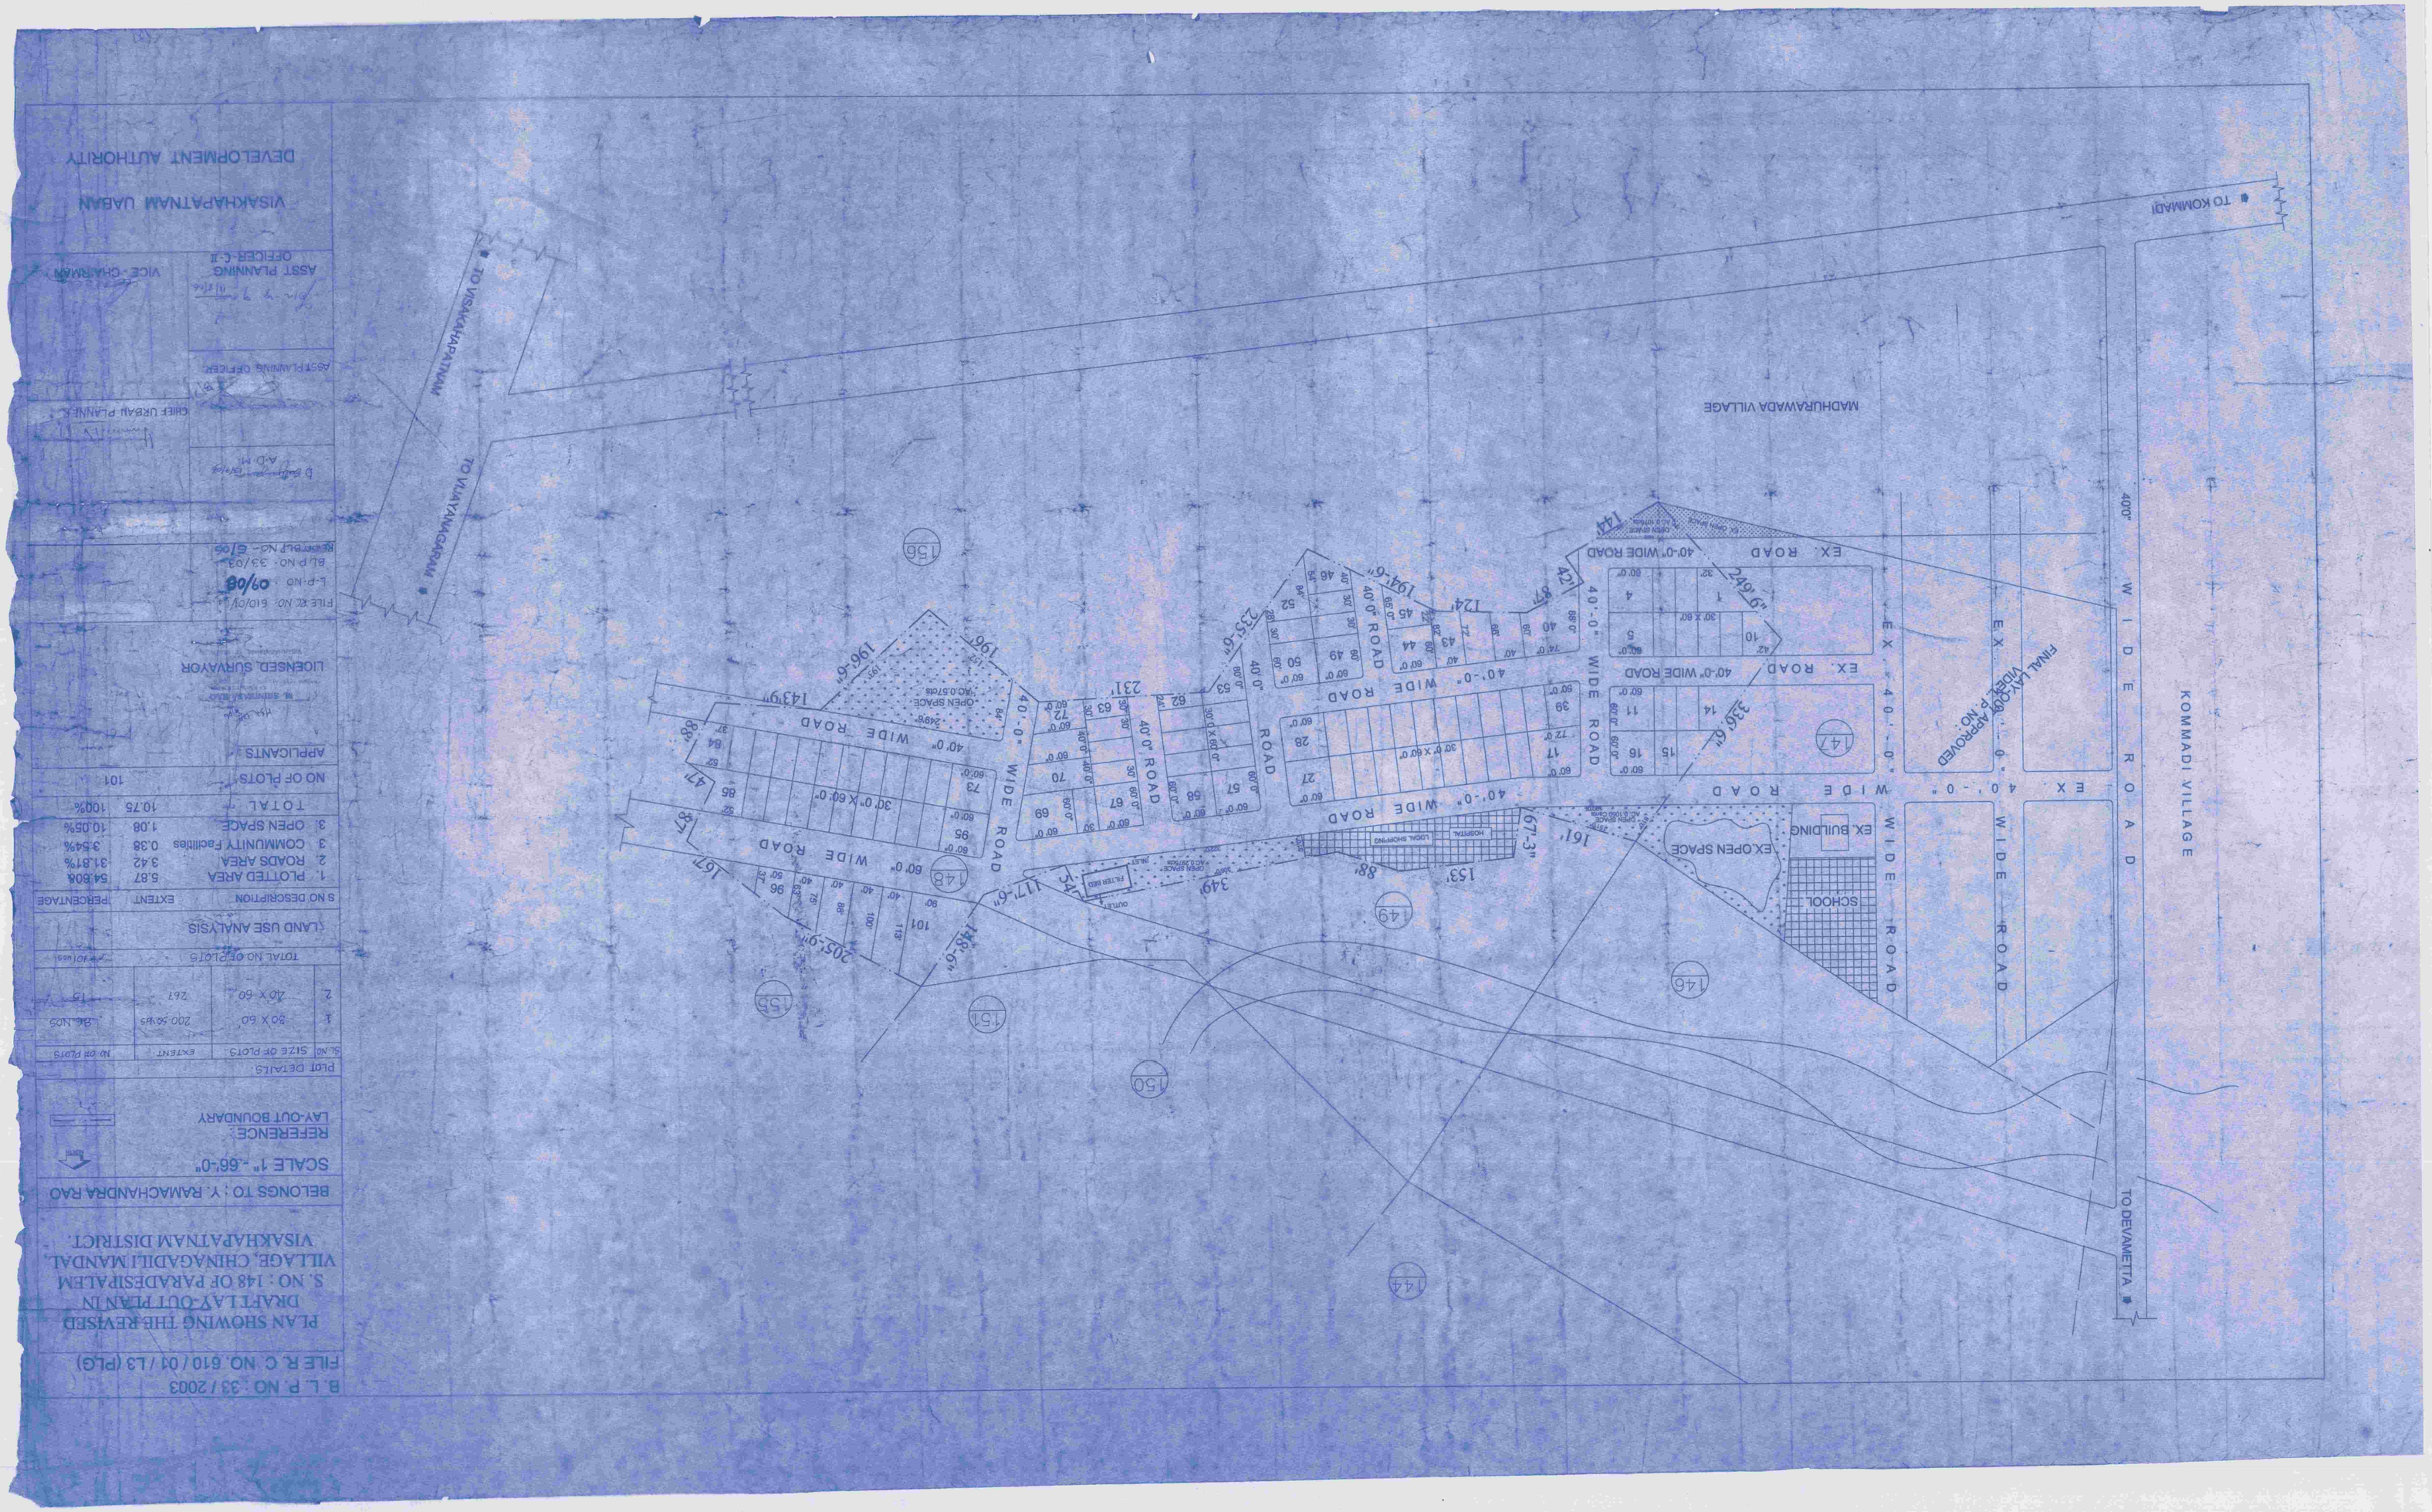

B. L. P. NO : 33 / 2003
FILE R. C. NO. 610 / 01 / L3 (PLG)
PLAN SHOWING THE REVISED DRAFT LAY-OUT PLAN IN S. NO : 148 OF PARADESIPALEM VILLAGE, CHINAGADILI MANDAL, VISAKHAPATNAM DISTRICT.
BELONGS TO : Y. RAMACHANDRA RAO
SCALE 1" - 66'-0"
REFERENCE : LAY-OUT BOUNDARY
PLOT DETAILS
SL.NO | SIZE OF PLOTS | EXTENT | NO OF PLOTS
1 | 30 X 60 | 200.50 yds | 86 NOS
2 | 40 X 60 | 267 | 15
TOTAL NO OF PLOTS | 101 (less)
LAND USE ANALYSIS
S.NO DESCRIPTION | EXTENT | PERCENTAGE
1. PLOTTED AREA | 5.87 | 54.80%
2. ROADS AREA | 3.42 | 31.81%
3. COMMUNITY Facilities | 0.38 | 3.54%
3. OPEN SPACE | 1.08 | 10.05%
TOTAL | 10.75 | 100%
NO OF PLOTS | 101
APPLICANTS
LICENSED SURVAYOR
FILE R.C. NO. 610/01
L.P. NO. 09/08
B.L.P. NO. 33/03
REGISTERED L.P. NO. 6/06
CHIEF URBAN PLANNER
ASST. PLANNING OFFICER
ASST. PLANNING OFFICER C-II
VICE - CHAIRMAN
VISAKHAPATNAM UABAN DEVELOPMENT AUTHORITY
TO KOMMADI
TO VISAKHAPATNAM
TO VIJAYANAGARAM
MADHURAWADA VILLAGE
KOMMADI VILLAGE
WIDE ROAD
EX. ROAD
40'-0" WIDE ROAD
40'-0" ROAD
EX. BUILDING
EX. OPEN SPACE
SCHOOL
FINAL LAY-OUT APPROVED VIDE L.P. NO.
TO DEVAMETTA