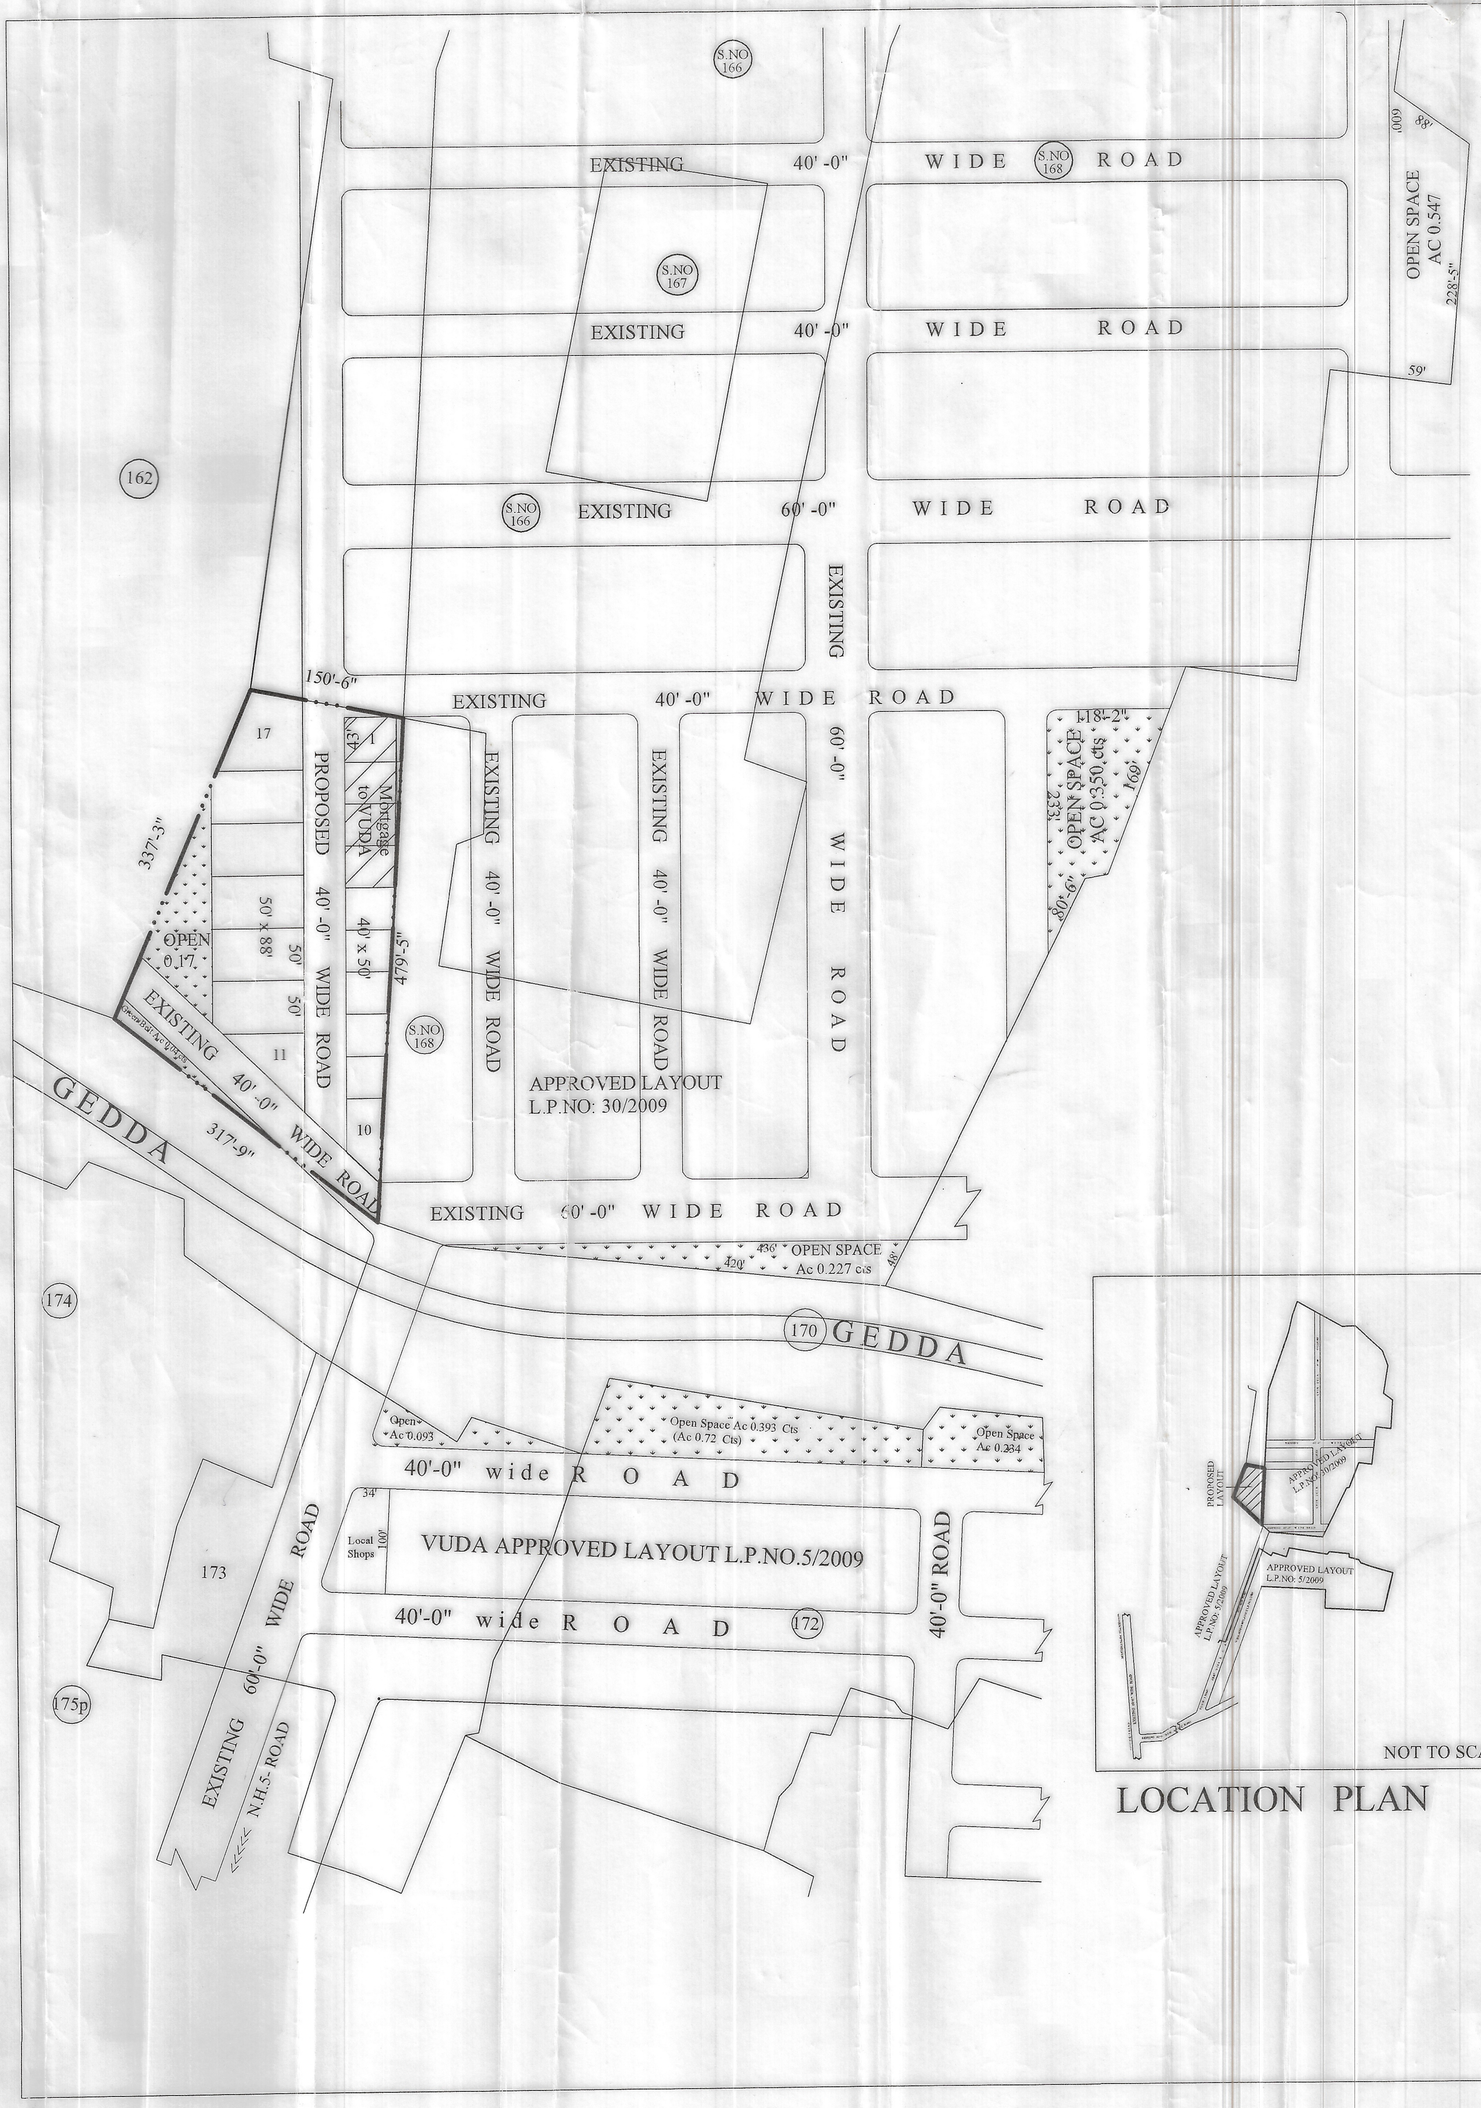

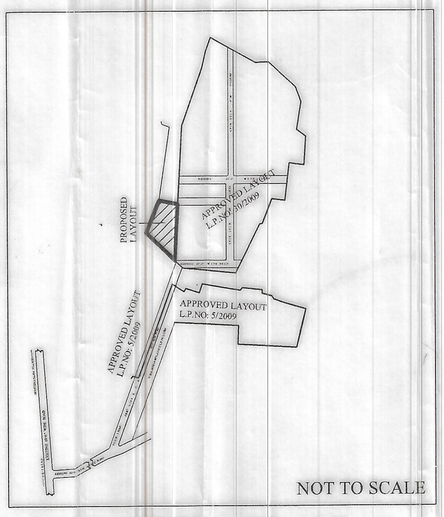

LOCATION PLAN

PROPOSED LAYOUT IN S.Nos: 168p, AGANAMPUDI VILLAGE, GAJUWAKA MANDAL, VISAKHAPATNAM DISTRICT.

LAND BELONGS TO

SRI SAIPRIYA CONSTRUCTIONS LTD. & OTHERS

LAND USE ANALYSIS-

SL. NO.	DESCRIPTION	EXTENT IN Acs.- cts.	PERCENTAGE
1.	PLOTTED AREA	1.14	57.87 %
2.	ROADS AREA	0.62	31.47 %
3.	OPEN SPACE AREA	0.21	10.66 %
	TOTAL AREA	1.97	100.00 %

PLOTS DETAIL:-

SL. NO.	PLOT SIZE	AREA :SQ YDS	NO. OF PLOTS
1.	50' x 88'	488.88	7
2.	40' x 50'	222.22	10
	TOTAL NO. OF PLOTS		17

EXISTING LAYOUT BOUNDARY.

SCALE : 1" = 132'-0"

NORTH

OWENERS SIGN.

A. N. Srinivasa Rao, LCE
Licenced Surveyor
Registered No. 110
Visakha Urban Development Authority
VISAKHAPATNAM

LICENCED SURVEYOR

FILE RC.NO: 408 /10/L 3 L.P.NO: 9/2011

PLOTS Nos 1,2,3,4 MORTGAGED TO VUDA

AREA 828 Sq.Yards

9.2.2011
ADM/Surveor

Ch. Ramanadha 9.2.11
Junior Planning Officer

Chief Urban Planner

Ch. Ramanadha 7.2.11
Asst Planning Officer I/c

22/2/2011
Planning Officer I/c

25/02/11
VICE CHAIRMAN

VISAKHAPATNAM URBAN DEVELOPMENT AUTHORITY